



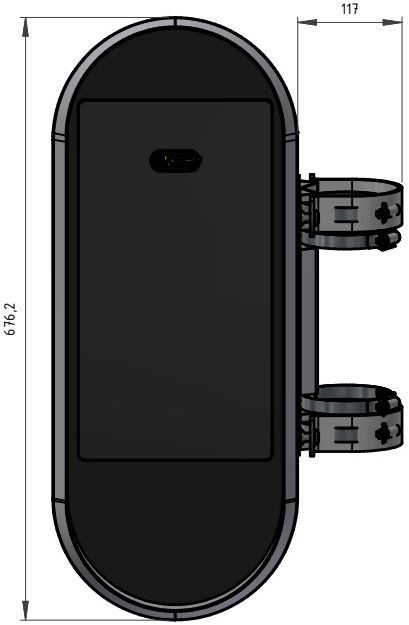


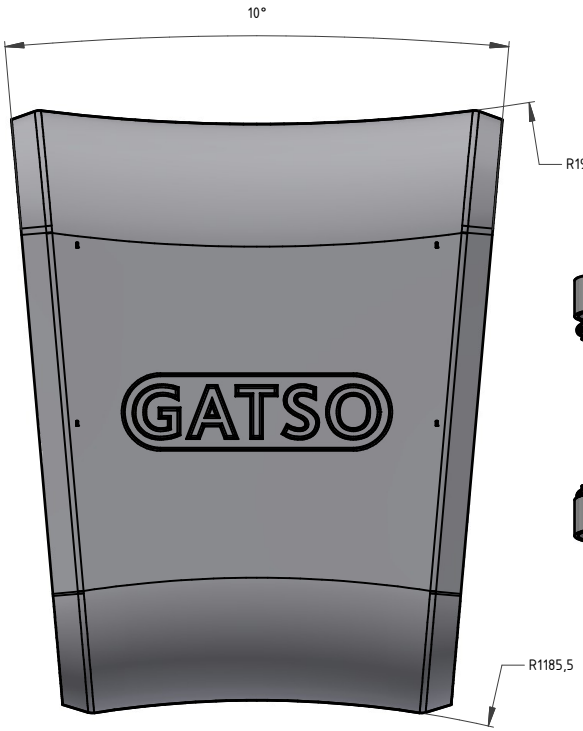

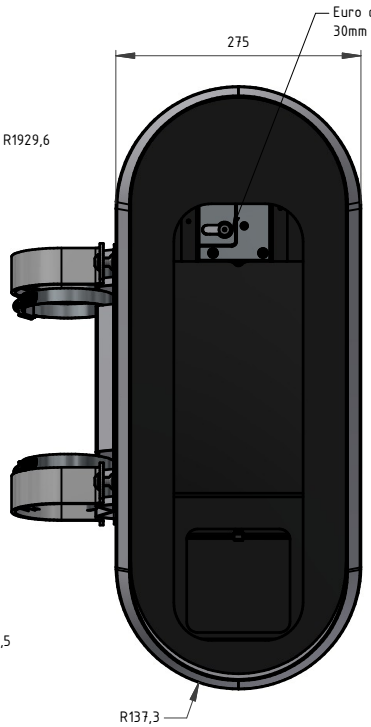

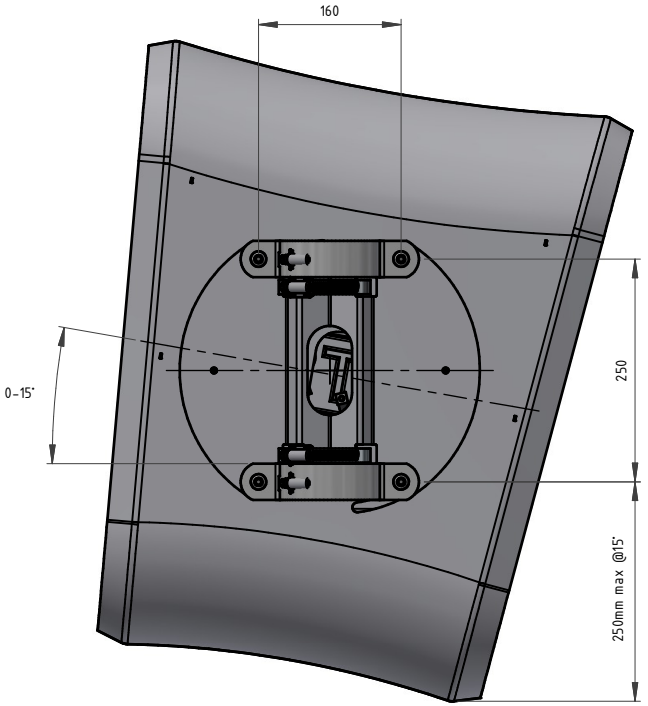

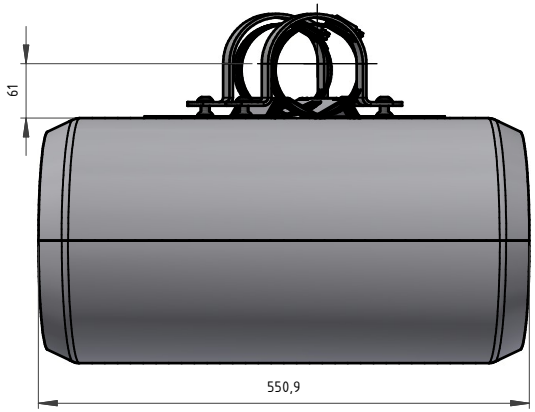

Weight empty cabinet:
21.5 kg with fixed clamps
20.5 kg with adjustable clamps

Tilt:
Maximum of 15 degrees
(Left or Right implementation)

2 Fixed clamps for 4" (101.3mm) poles.
Or
4 adjustable clamps for other diameter poles

Standard color:
Outer shell and mounting RAL 7035
Front and backplate RAL 9005

Rev	Rev date	Revision Description

Page size A3	Material	Drawing no.	Sensys Gatso Group
Sheet no. 1/1	Colour	19-900443	
Scale 1 : 6	Coating Powder coating	ERP no.	
Drawn RiLa	Surface treatment	19-900443	
Date 10-4-2026	Break sharp edges	Old ERP no. 1140.15/900443	
Checked	Project Cabinet	Name	
Eur. projection	Dimensions in mm, Tolerance according to DIN ISO 2768m-k unless otherwise specified	T-Series / Flux Cabinet	

All rights reserved © Sensys Gatso Group www.sensysgatso.com