


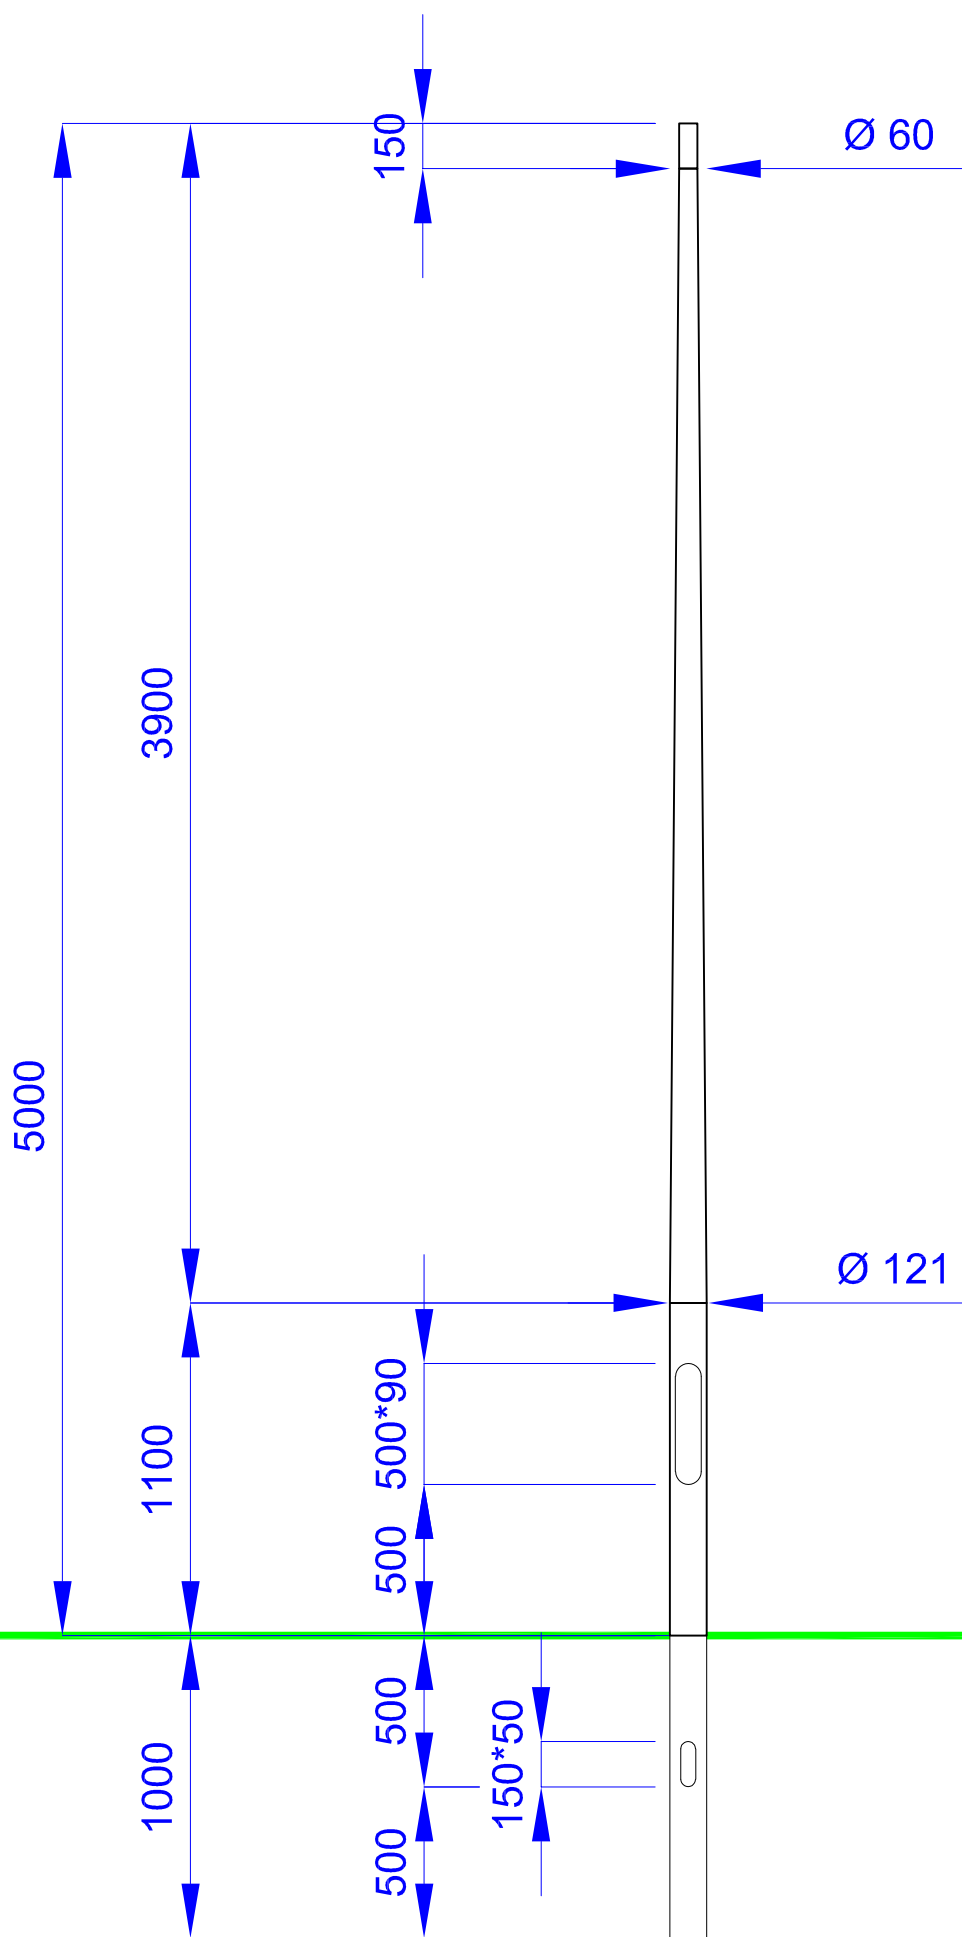

Mast type CCL 5,0m PT