Wolf GmbH
84048 Mainburg
Telefon 08751/74-0
Fax 08751/741574

ide view

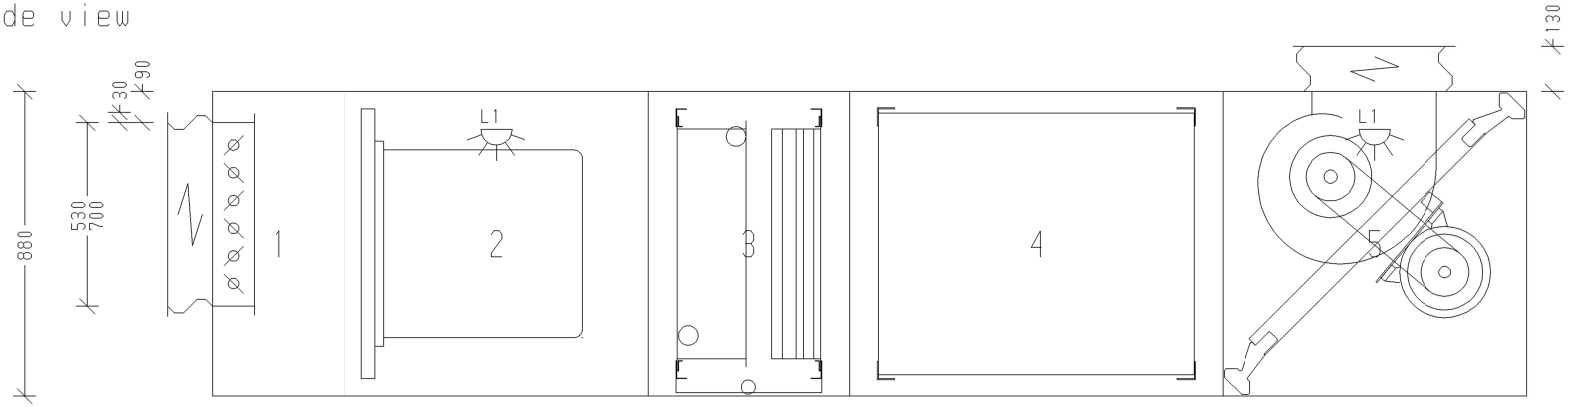

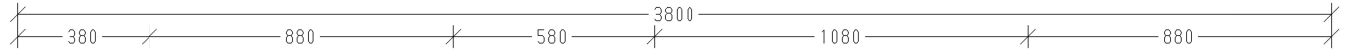

lanview

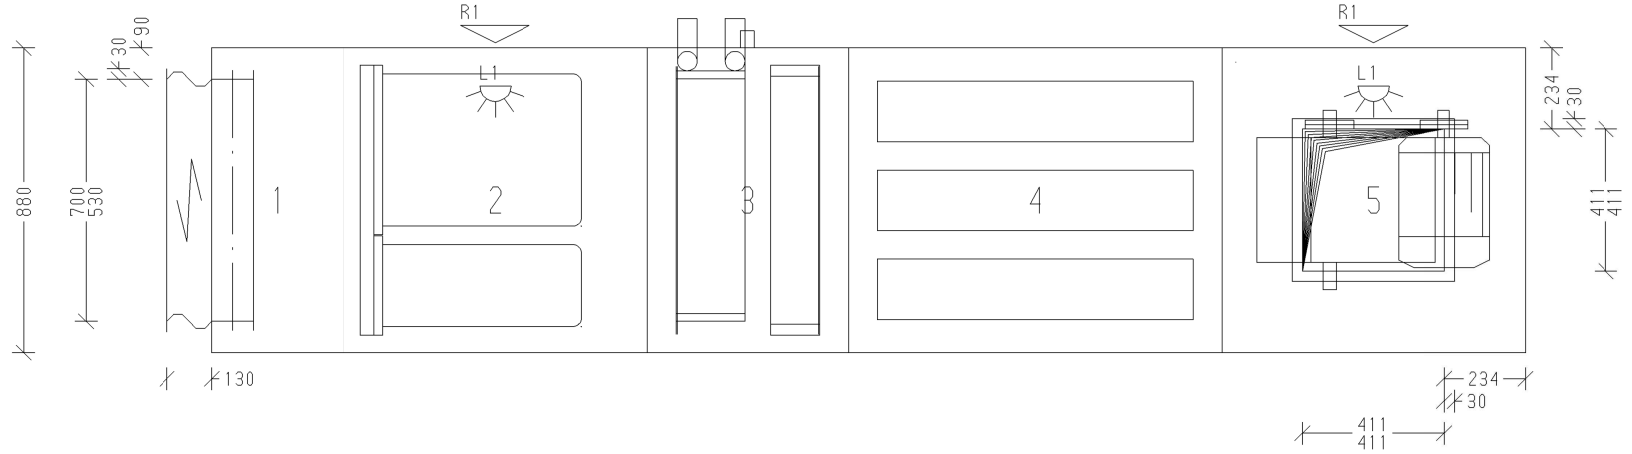

= Access door
= Lighting 24 Volt

Unit to be supplied in 2 sections

Part	Includes pos. no.:	Weight
1	1, 2, 3	appr 190 kg
2	4, 5	appr 220 kg

Length of projection of damper linkage max. 120 mm from external unit surface, parallel to damper fins at access-side external.

5 Fan section	appr 110kg
4 Attenuator section type3	appr 110kg
3 Cooling section	appr 62kg
2 Bag filter section F5	appr 73kg
1 Empty section	appr 57kg
Total weight	appr 412kg

Client: Elco Wolf NL
Projectname: Stadsgevangenis Koddeweg te Hoog
Item: AVE 222.01

Worked out:	99. .	ZM
	Date	Name

Order-Nr.: 00622044/08

KG 63 Gigant