Side view

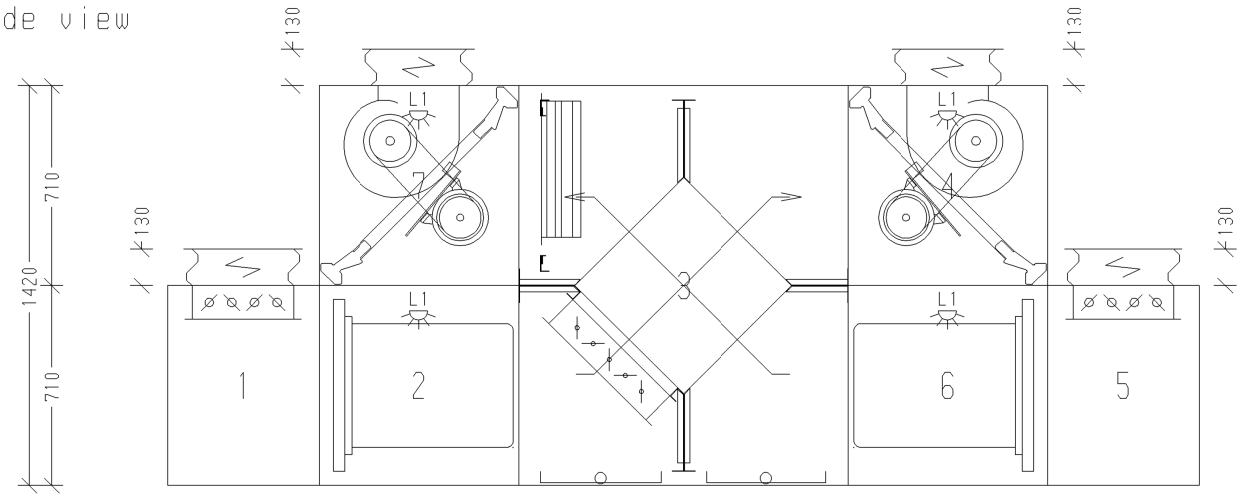

Planview

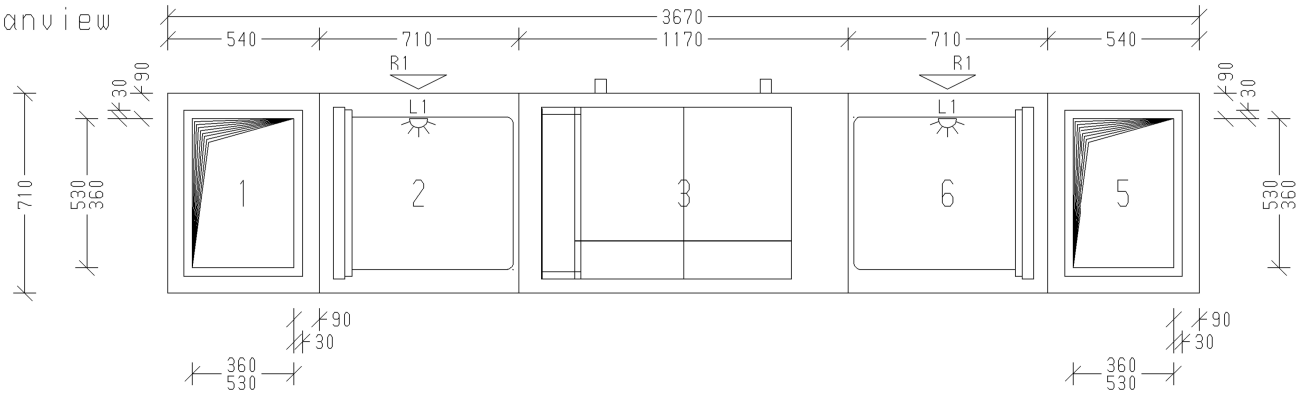

Planview

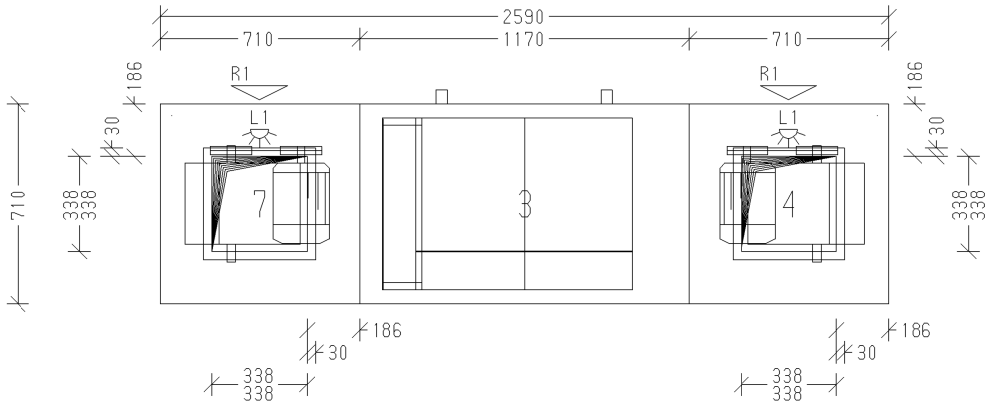

= Lighting 24 Volt
= Access door

Wolf GmbH
84048 Mainburg
Telefon 08751/74-0
Fax 08751/741574

Supply unit in one part

Length of projection of damper linkage max. 120 mm from external unit surface, parallel to damper fins at access-side external.

7	Fan section	appr	79kg
6	Bag filter section F5	appr	46kg
5	Exhaust air section/empty section	appr	49kg
4	Fan section	appr	79kg
3	Crossflow heat exchanger <GXD	appr	200kg
2	Bag filter section F7	appr	46kg
1	Exhaust air section/empty section	appr	49kg
	Total weight	appr	548kg

Client: Elco Wolf NL
Projectname: Stadsgevangenis Koddeweg te Hoog
Item: LBK/AVE 215.01

Worked out:	99. .	ZM
	Date	Name

Order-Nr.: 00622043/05

KG 40 Gigant