


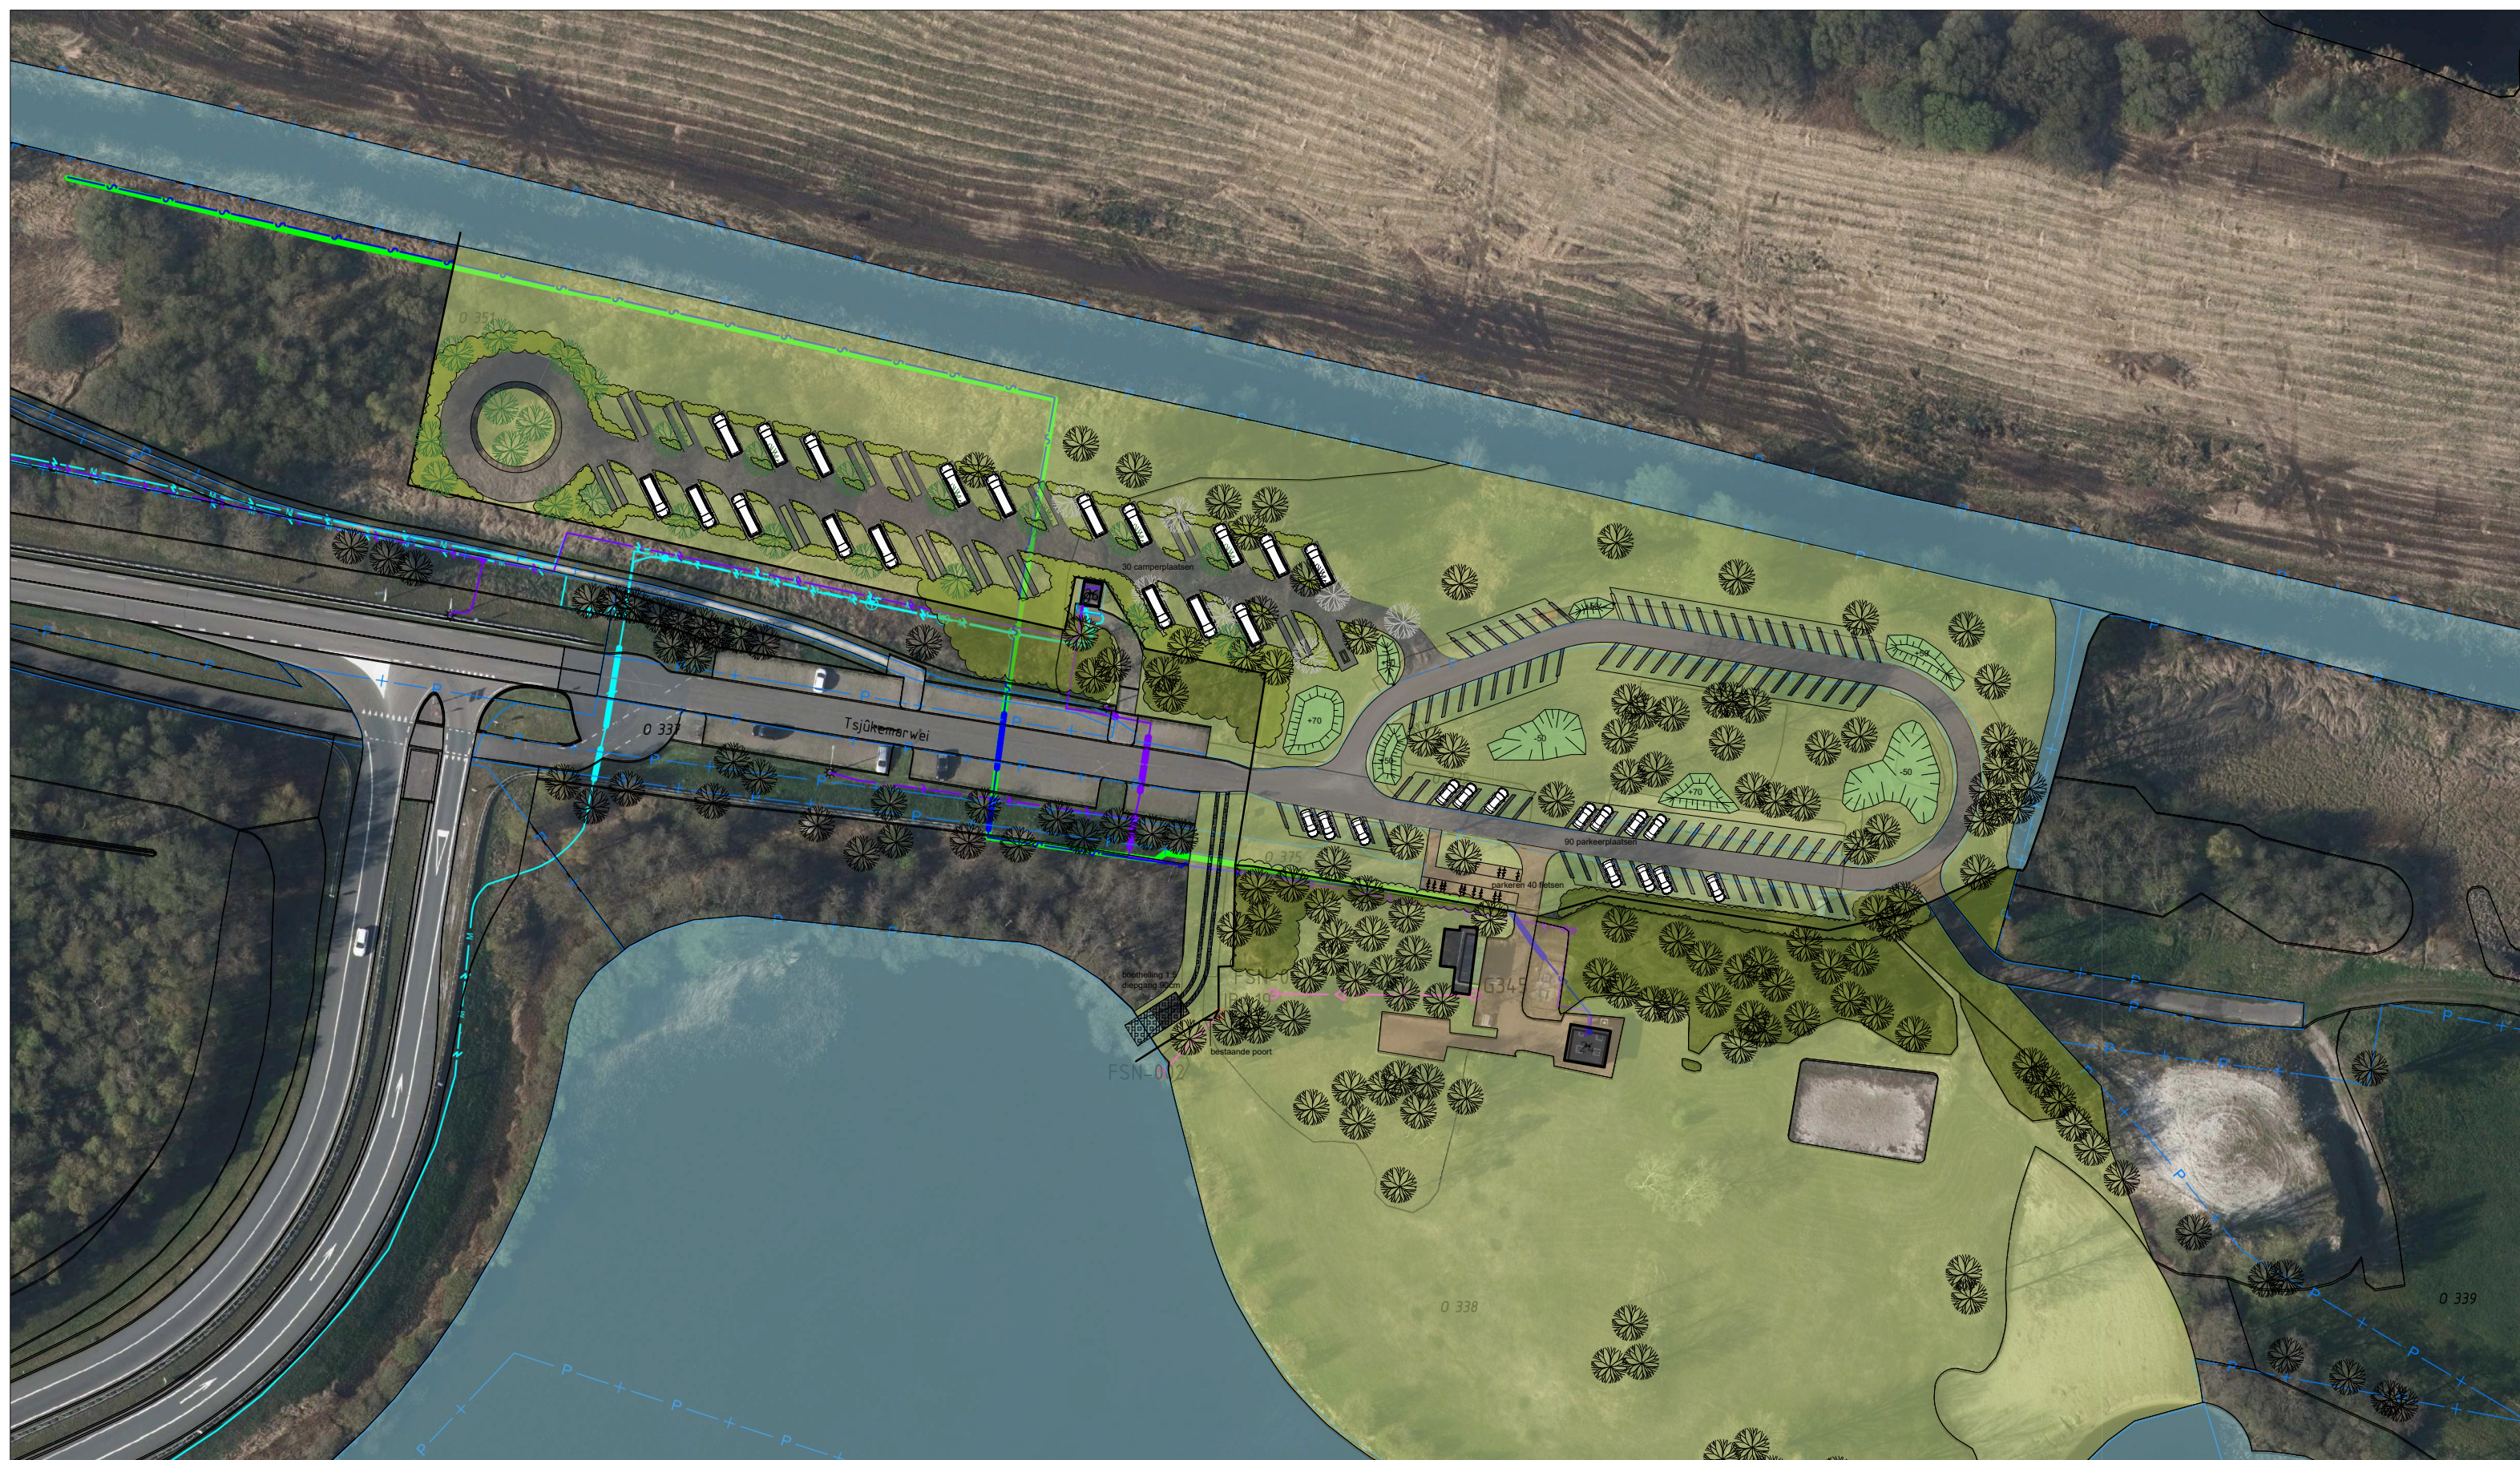

0 10 20 30 40m
Schaal 1:1000



ULESPRONG
Fryske Marren
Model 1 SO
20260604-9300-SO

KEES VAN BOHEMEN

land & stad design