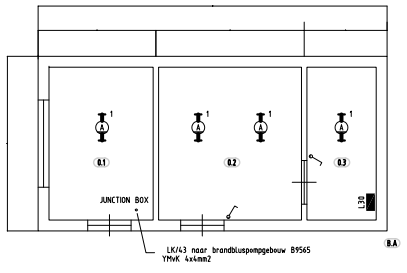

NO.	PRODUCT	TYPE	LAMPS	DESCRIPTION
A	-	ELLK8H020/20	2x8W	Exe
B	-	-	-	-
C	-	-	-	-
D	-	-	-	-
E	-	-	-	-
F	-	-	-	-
G	-	-	-	-
H	-	-	-	-

LIST LIGHTING FIXTURES

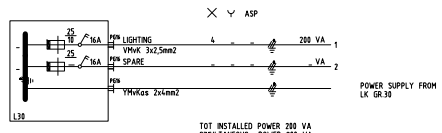

TOT INSTALLED POWER 200 VA
SIMULTANEOUS POWER 200 VA

NOTES:

FOR POWER SUPPLY CABINET LK SEE
DWG EA207/090/100/01 PAGE 2

LEGEND

BUILDING ARRANGEMENT

B.1 STORAGE 1
B.2 STORAGE 2
B.3 STORAGE 3
- -
- -
- -
- -
- -
B.A BUILDING AREA OUTSIDE

DRAWN : M.A CHECKED : - APPROVED : W.WILLMS DATE PI : 15-10-19	PROJECT : - - - - CEPS NUM : - - REF NUM : - -	REMARKS : - A3 ONLY	
DRAWING TYPE INSTALLATION DIAGRAM		SUBJECT / TRADE ELEK / P09	
DESCRIPTION BUILDING B-9552 WAREHOUSE AT LEEUWARDEN NATIONAL DEPOT			
CEPS ROYAL NETHERLANDS AIRFORCE DEFENCE PIPELINE ORGANISATION		NUMBER EA207/090/9552/01	SIZE A3<| SCALE -
	5th NL PIPELINE DIVISION	PAGE : 1 / 1 REVISION : 0 DATE : 10-10	

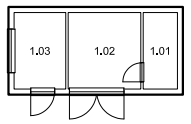

Ruimte	Functie	Opp.
1.03	BergIng Algemeen	8.31
1.01	BergIng Algemeen	5.51
1.02	BergIng Algemeen	11.68

0 Begane grond
B9552 Magazijn / Monsteropslag
B9552 DEPOT LEEUWARDEN
Datum
18-01-2018

BVO: 32.16
NVO:
1:200

Rijksvastgoedbedrijf
Ministerie van Binnenlandse Zaken en Koninkrijksrelaties

Rijksvastgoedbedrijf
Hoewel aan de totstandkoming van deze vastgoedgegevens de uiterste zorg is besteed, aanvaardt het Rijksvastgoedbedrijf geen enkele aansprakelijkheid voor eventuele fouten, onduidelijkheden of onvolkomenheden, noch voor de gevolgen hiervan. Aan deze gegevens kunnen geen rechten worden ontleend.
© Ministerie van Binnenlandse Zaken en Koninkrijksrelaties

Rijksvastgoedbedrijf