Cart
Open cart (0)


News
Fairs
Products
Conical couplings and collar sockets
Catenary suspension
Clamps / Turnbuckles
Material for safety and earthing
Section Insulators
Section Insulators
Insulators up to 1 kV DC
Insulators up to 1.5 kV DC
Insulators up to 3 kV DC
Insulators up to 15 kV AC
Insulators up to 25 kV AC
Conductor rail section insulator
Neutral Sections/Phase Breaks
Insulators and installation material
Crossings
Documentations

Insulators up to 1 kV DC

PDF type

Types:
Type: LT1 Type: Skid to LT1 Type: Suspension for LT1 Type: FB1 Type: Glider to FB1 Type: FT/B1 Type: Skid to FT/B1 Type: Glider to FT/B1

Type: LT1

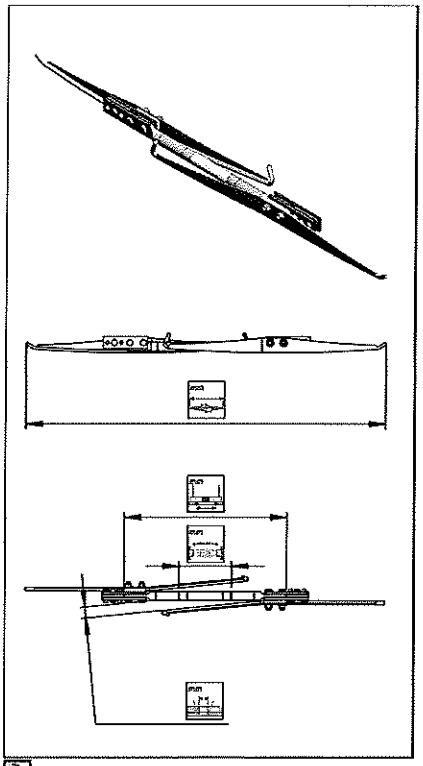

Material
GRP/PTFE, CuNiSi, Cu, stainless steel
Application
1 kV DC Section Insulator for tramway and depot without suspension, for 1 contact wire system.
For speed up to 60 km/h.
SML insulator 60 kN.
Remark
Suspension kit available on request
1) Breaking load ≥ 60 kN
2) Breaking load ≥ 80 kN

Item number	mm²	mm	kN	mm	mm	mm	mm	Kg	
655.266.000	80-150	5.6	max. 18	100	450	20	1000	3.5	1)
655.266.010	80-120	6.9	max. 24	100	450	20	1000	3.6	2)
655.266.020	> 120 - 180	6.9	max. 24	100	450	20	1000	3.8	2)

Downloads:
MA_LT_UK_00_0512.pdf

© Arthur Flury AG | Disclaimer