
Parallel groove clamp 22

for contact wire bridging at switches, for contact wires acc. to EN 50149

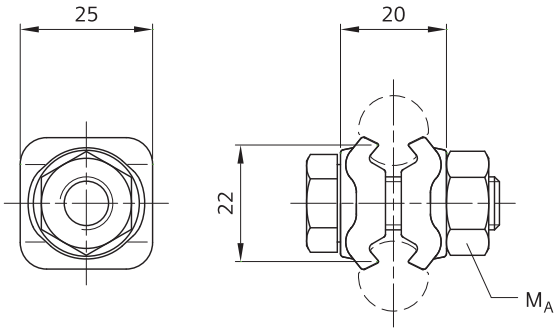

Order no.	8WL4536-1
Designation	Parallel groove clamp 22
Material	
Clamping jaws	CuNiSi
Bolt M10	stlSt
Nut	stlSt
for contact wires	AC-80 to 150
Weight	0.10 kg
Tightening torque M_A	32 Nm