
Line hanger M16-5/8”, insulated

for supports at cross-spans in straight line, for stranded wires acc. to DIN 48201 and single wires

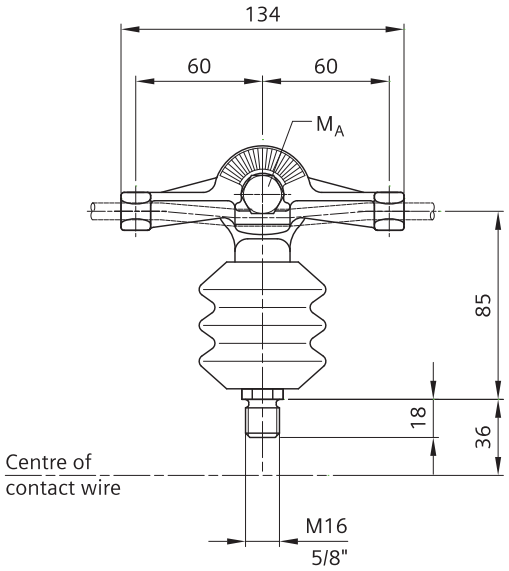

Order no.	8WL3600-3	8WL3600-5
Designation	Line hanger M16	Line hanger 5/8“
Material		
Insulator body	Cast resin, brown	Cast resin, brown
Fittings	CuAl	CuAl
Threaded stud	stlSt	stlSt
Bolt M12	stlSt	stlSt
Nut	stlSt	stlSt
Spring washer	stlSt	stlSt
for single wires	5 to 6 mm	5 to 6 mm
for wires	up to 50 mm²	up to 50 mm²
Weight	0.70 kg	0.70 kg
Perm. operating load	1 kN	1 kN
Min. failing load	3.2 kN	3.2 kN
Tightening torque M_A	35 Nm	35 Nm
Nominal voltage	1.5 kV DC	1.5 kV DC
Creepage distance	85 mm	85 mm

Twin arm adjustable up to 25°.

Contact wire clips see Chapter 02-09.