
Bridle-and-pulley suspension with synthetic wire

for auto-tensioned trolley contact wire at cantilever and cross-span support, without pulley
for contact wires acc. to EN 50149

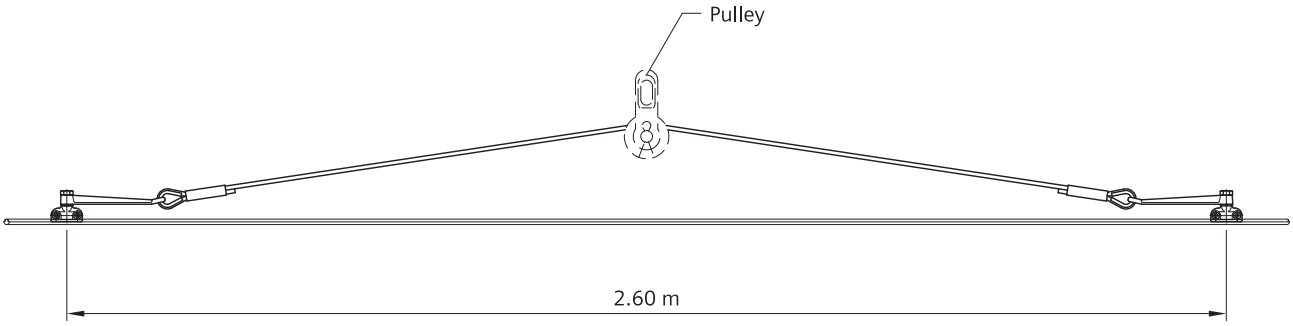

Order no.	8WL3520-2	8WL3520-2A
Designation	Bridle-and-pulley suspension for single contact wire	Bridle-and-pulley suspension for twin contact wire
Material		
Synthetic wire d=9 mm	Polyester with polyamide sheath (Minoroc-wire)	Polyester with polyamide sheath (Minoroc-wire)
Contact wire clips	CuAl	-
Twin contact wire clips	-	CuAl
Pull-off arms	CuAl	CuAl
Thimbles	Cu-ETP	Cu-ETP
Crimped connectors	Cu-ETP	Cu-ETP
Spring washers	stlSt	stlSt
Bolts M16	stlSt	stlSt
for contact wires	AC-80 to 150	AC-80 to 150
Weight	1.71 kg	1.91 kg
Pressing die	8WL7152-8	8WL7152-8

Pulley 8WL3521-0 must be ordered separately, see page 02-06-24.

Types for other contact wires on request.