
Cross-span hook clamp

for suspension of auto-tensioned contact wires in cross-span, for wires acc. to DIN 48201

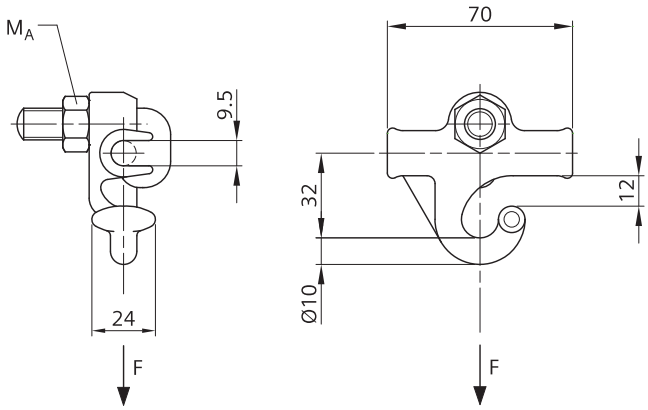

Order no.	8WL2150-0
Designation	Cross-span hook clamp 25-50
Material	
Cross-span hook clamp	CuAl
Hook bolt M12	stlSt
Nut	stlSt
for wires	25 to 50 mm²
Weight	0.23 kg
Perm. operating load	2.5 kN
Min. failing load	7.5 kN
Tightening torque M_A	56 Nm