
Swivel clip holder 55 for contact wire clip M16

for GRP tubes/rods d=55 mm

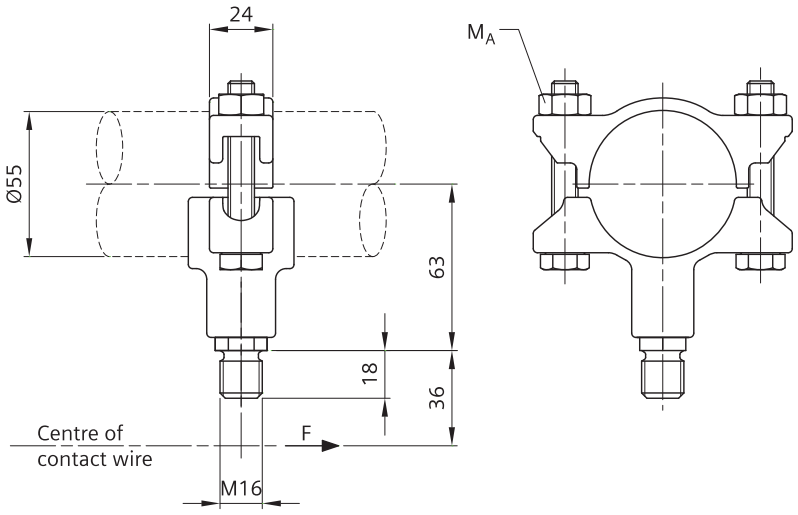

Order no.	8WL2006-0B
Designation	Swivel clip holder 55-M16
Material	
Swivel clip holder	CuAl
Threaded stud	stlSt
Bolts M10	stlSt
Nuts	stlSt
Weight	0.59 kg
Perm. operating load	2.5 kN
Min. failing load	7.5 kN
Tightening torque M_A	32 Nm

Contact wire clips see Chapter 02-09.