
Intermediate line hanger 16R, insulated

for triple line hanger, for stranded wires acc. to DIN 48201 und single wires

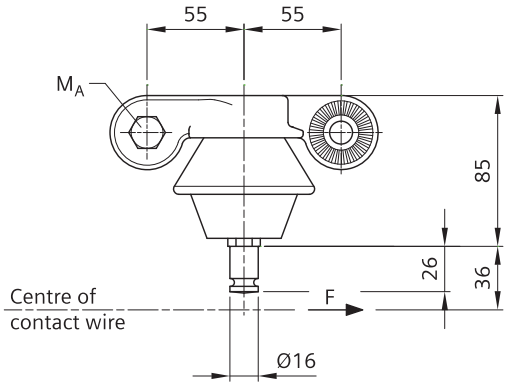

Order no.	8WL3553-7
Designation	Intermediate line hanger 16R
Material	
Insulator body	Cast resin, brown
Fittings	CuAl
Grooved stud	stlSt
Bolt M12	stlSt
Nut, washer	stlSt
for single wires	5 to 6 mm
for wires	35 to 50 mm²
Weight	1.2 kg
Perm. operating load	2.5 kN
Min. failing load	8.0 kN
Tightening torque M_A	56 Nm
Nominal voltage	1.5 kV DC
Creepage distance	75 mm

The load limit is 2.5 respectively 8.0 kN summed up for several intermediate line hangers following each other.

Contact wire clips see Chapter 02-09.