
Wedge-type dead-end clamp 13

for terminating single wires acc. to DIN 43146, stranded wires acc. to DIN 48201 and contact wires acc. to EN 50149

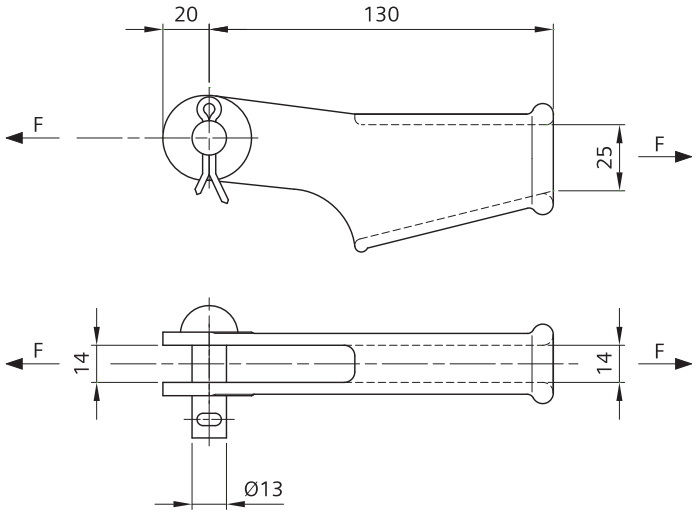

Order no.	8WL1160-8
Designation	Wedge-type dead-end clamp 13
Material	
Clamp body	CuAl
Pin 13x40	stlSt
Split pin 5x28	Cu
for single wires	5 and 6 mm
for wires	25 to 70 mm²
for contact wires	AC-80 to 100, Cu-ETP / CuAg0.1 BC-100, Cu-ETP / CuAg0.1
Weight	0.42 kg

The clamp supports the wires or contact wires given with at least 85 % of their rated failing load.

Wedge in CuZn must be ordered separately:
One-hole wedge 8WL1201-1
Two-hole wedge 8WL1202-1
Three-hole wedge 8WL1203-1

Applications see page 02-01-70.

Type made of mICI on request.