
Support frame, adjustable up to 30°

for conductor rail and elastic supports on soffit posts d=55 mm, for radius of tunnel ≥ 2.10 m

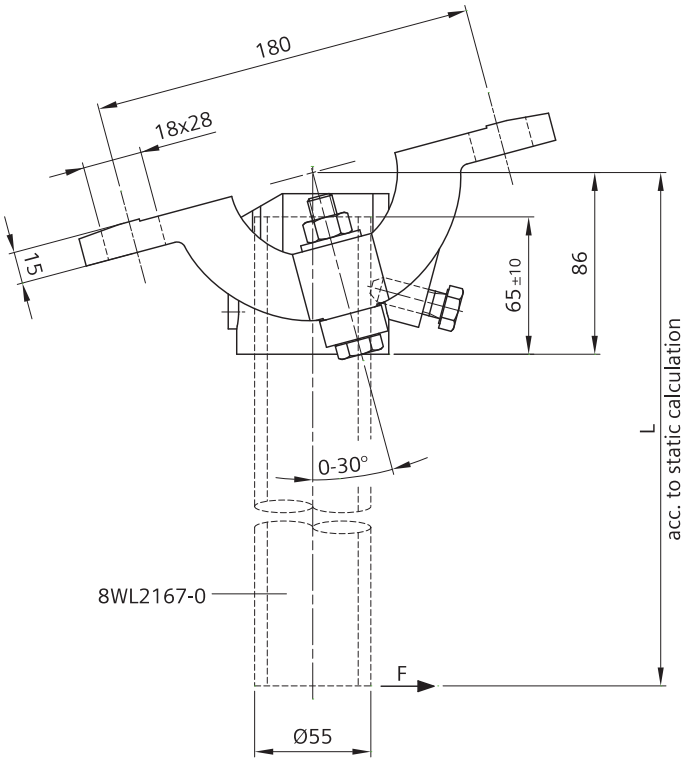

Order no.	8WL3586-0
Designation	Support frame for tube 55
Material	
Support frame	ctAl
Bolts, nuts	stlSt
Prestressed sleeve Ø6	stlSt
Weight	1.90 kg
Perm operating moment (F×L)	400 Nm

Tube 8WL2167-0 (55x6-Al) must be ordered separately (length as needed).

When trespassing the permissible operating moment the use of an anchoring wire is unavoidable.