
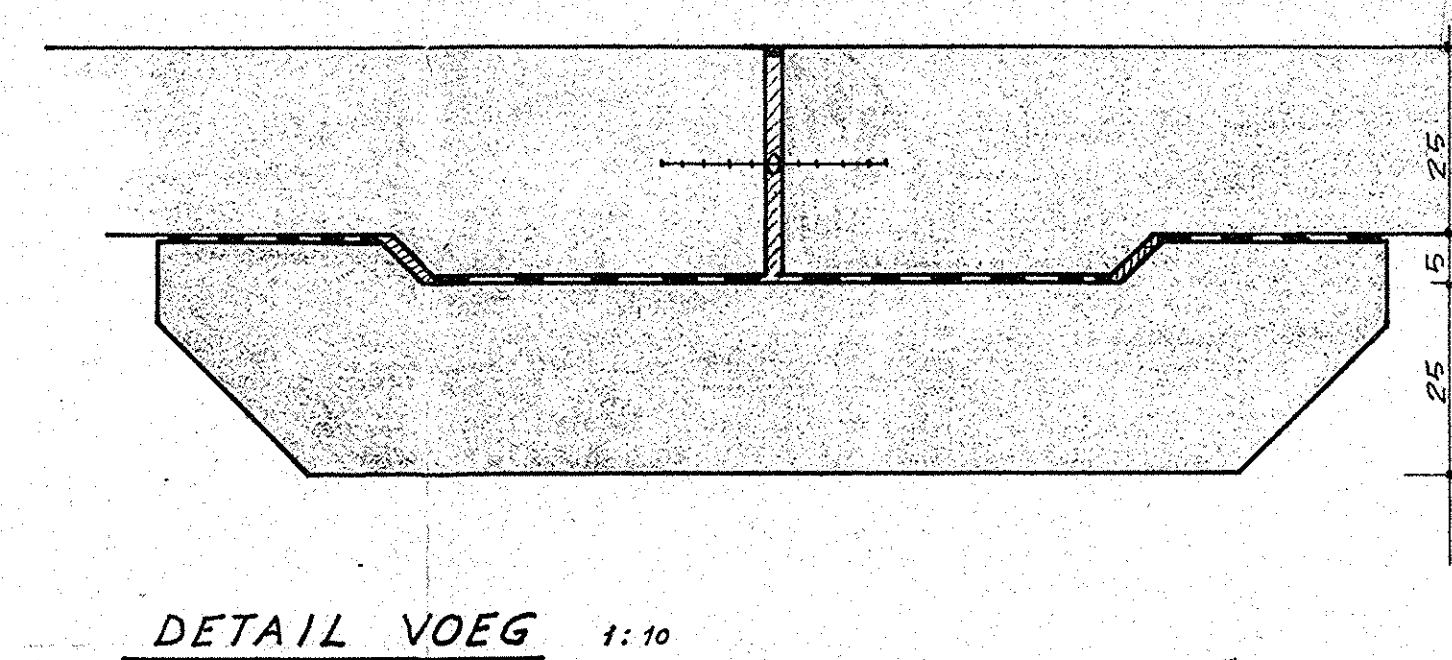
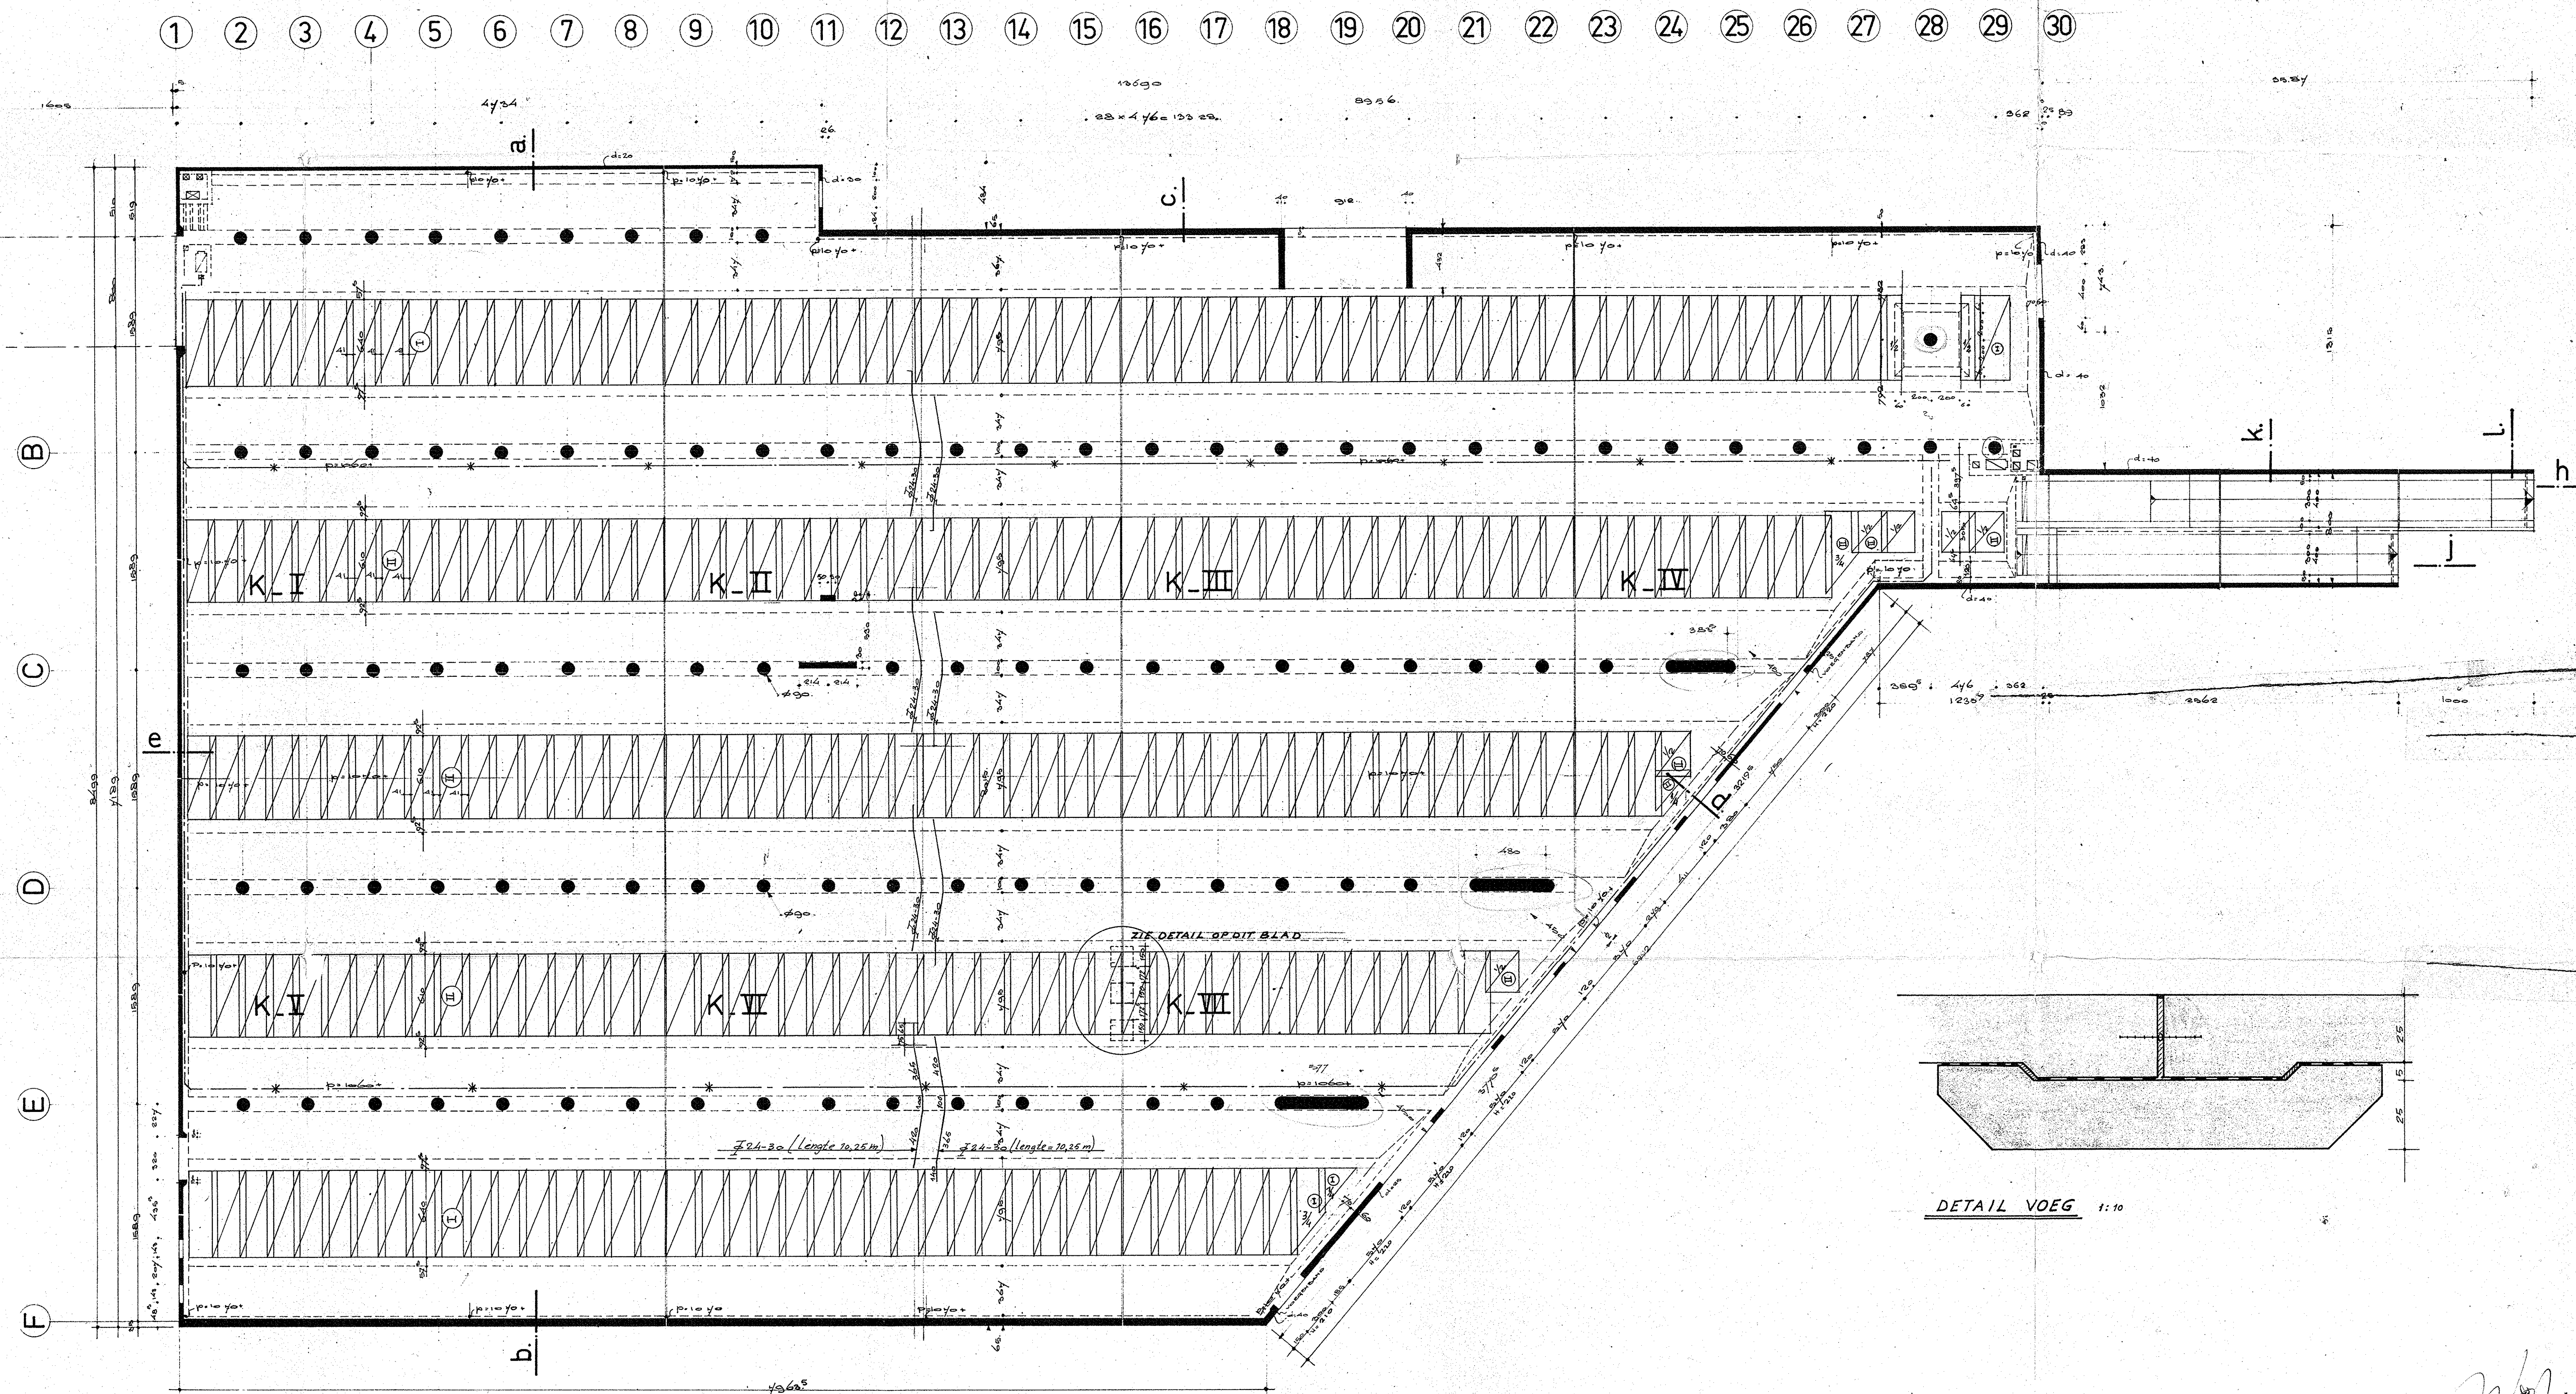


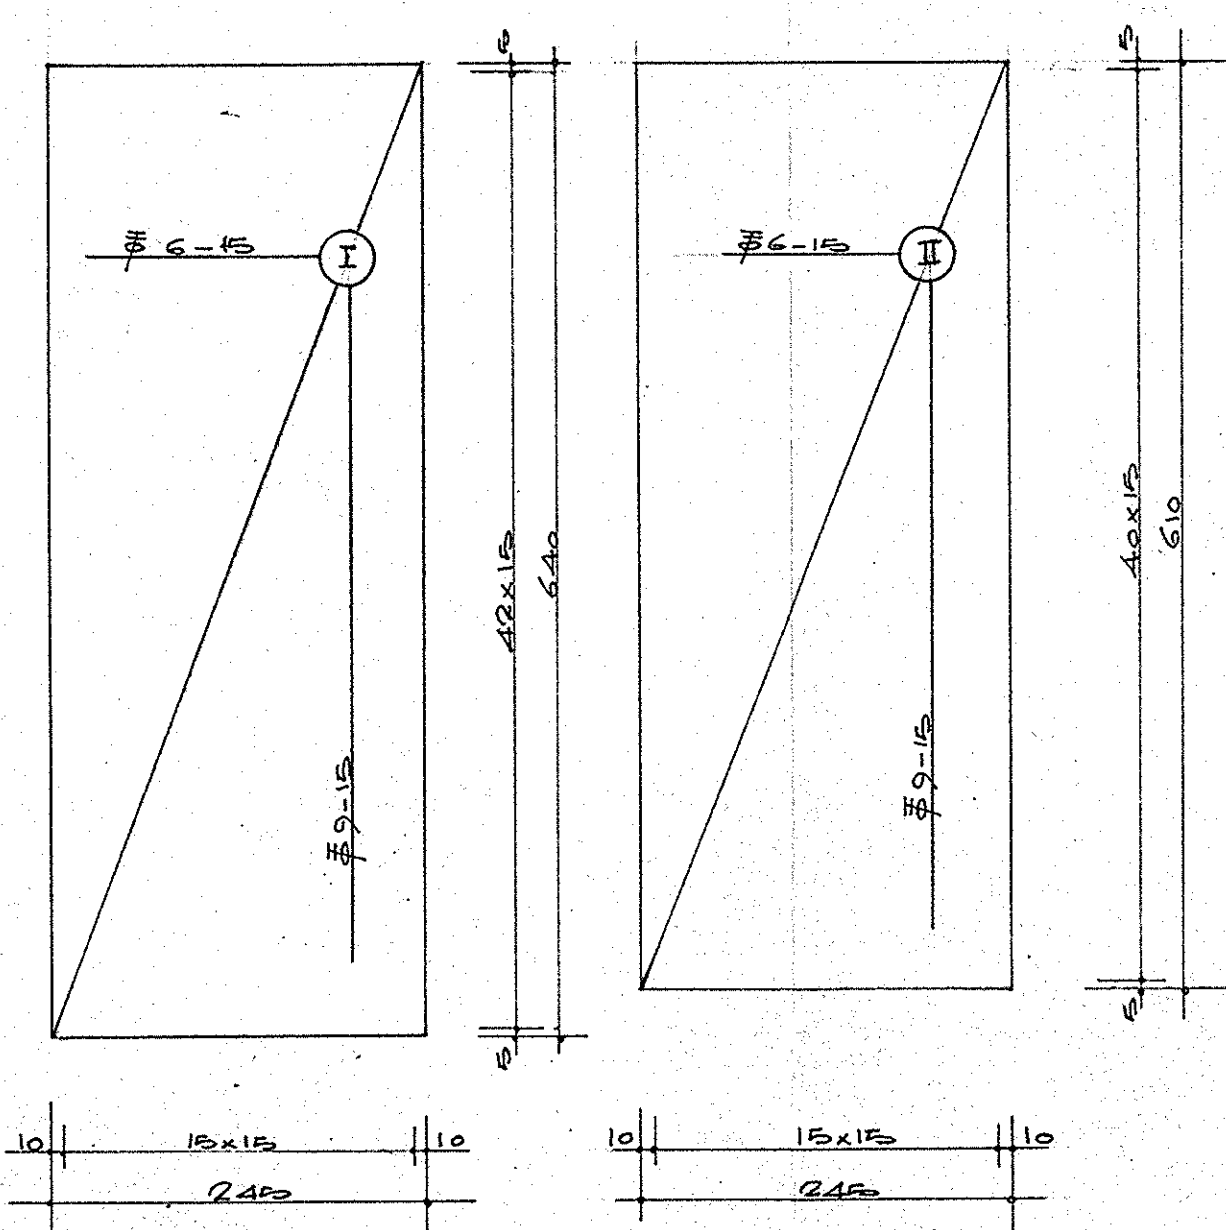





NETTEN ONDERWAPENING IN KELLERVOOR.

WERK PARKEERGARAGE TE TILBURG

BLAD 28

RW GEW 25-4-89

PL. GROND KELLER.

21.4.89
25X69.

1:200
1:80, 1:1

DURA'S AANNEMINGS MAATSCHAPPIJ B.V.
ROTTERDAM.

DURA'S AANNEMINGS MID. NV,
Heemraad (singel 182)
BOTTERDAM