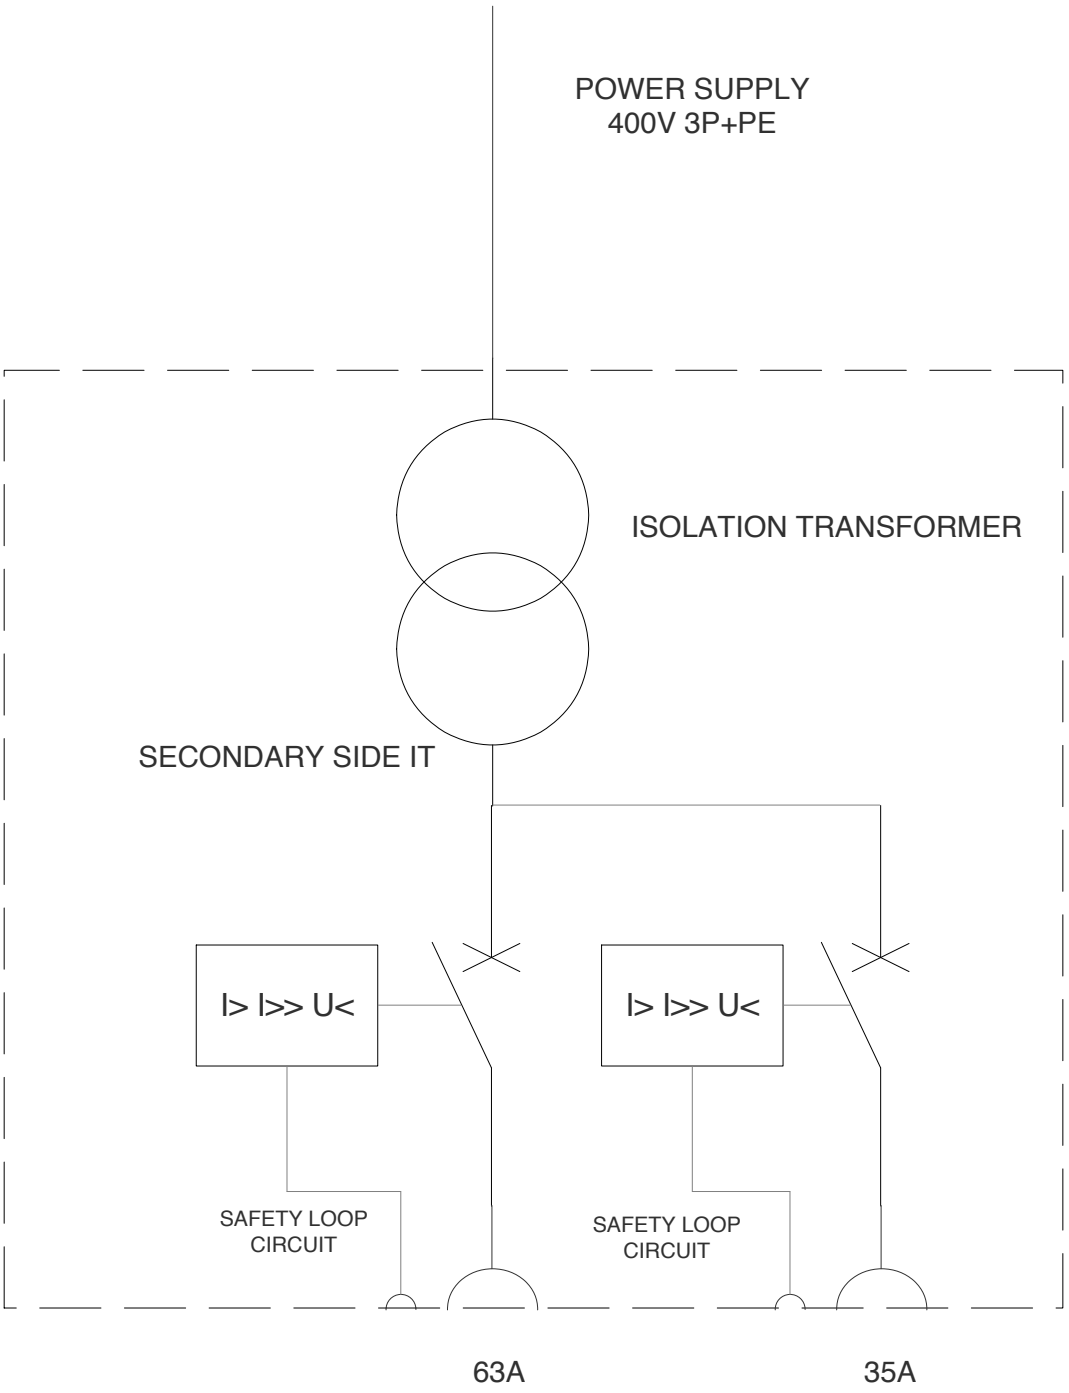


REFERENCES:

IEC/IEEE 80005-3 – Utility connections in port -Part 3: Low-voltage shore connection (LVSC) systems - General requirements

IEC 60309-5 – *Plugs, socket-outlets and couplers for industrial purposes - Part 5: Dimensional compatibility and interchangeability requirements for plugs, socket-outlets, ship connectors and ship inlets for low-voltage shore connection systems (LVSC*

DSL01 - WALL POWER BOX TYPICAL

30 september 2026