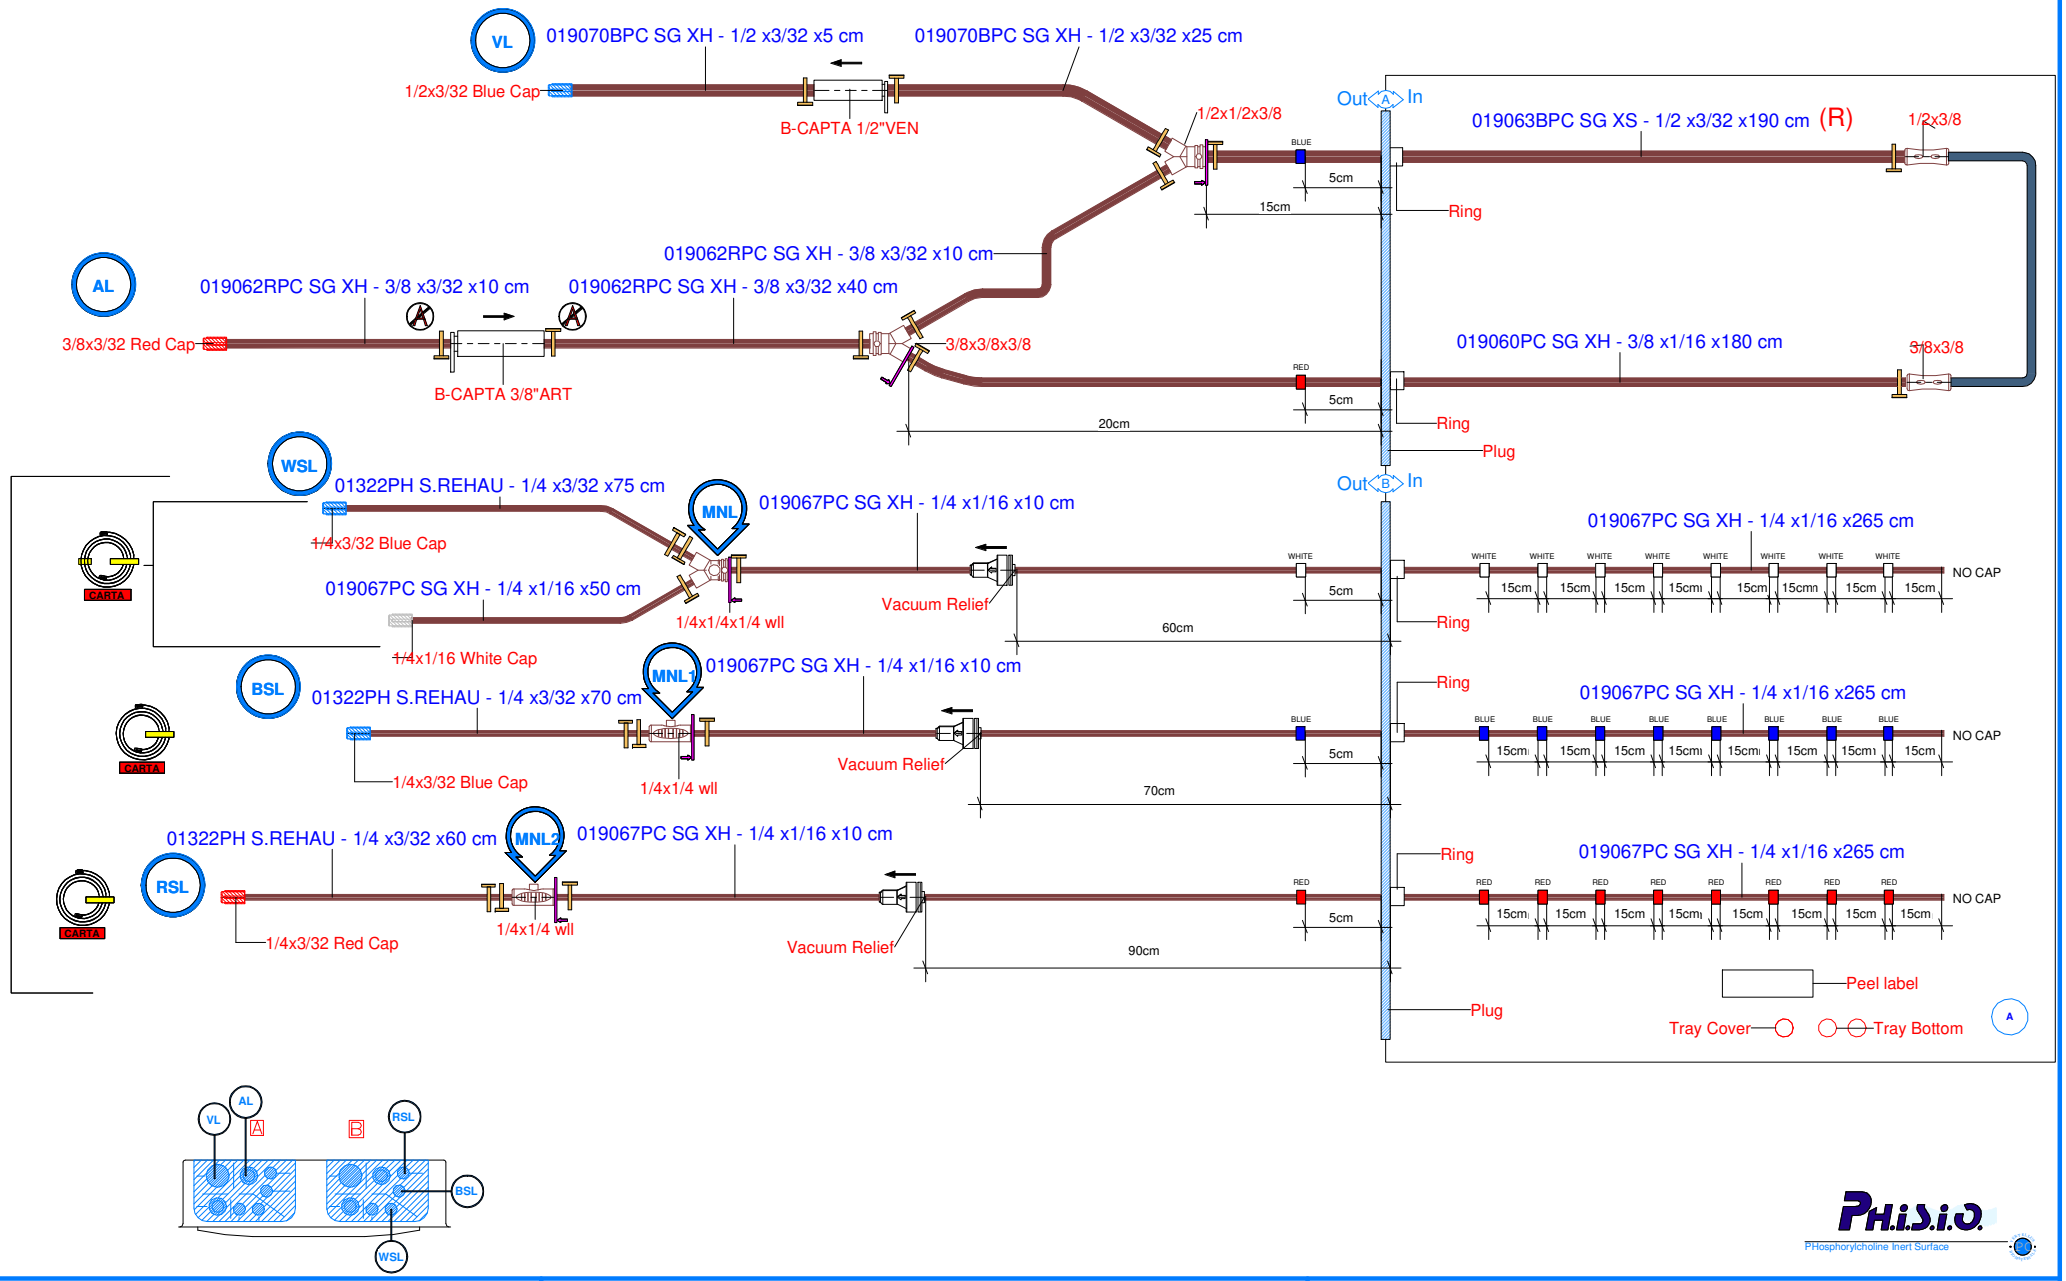


PHi.S.i.O.
PHosphorylcholine Inert Surface

PACKAGING:

RFID Card
Peel Adhesive
CEC-SG67
LABEL
LABEL
LABEL

Code: IN02845H
Issue: 01
Page: 1 of 6

Country: NL
City: ROTTERDAM
Istitution: ERASMUS
Circuit type: AD./ INSPIRE 7F PACK B-CAPTA

This document contains confidential and proprietary information of SORIN GROUP ITALIA


SORINGROUP
AT THE HEART OF MEDICAL TECHNOLOGY

All design, riproduction, manufacturing, use and sale rights in such information are reserved.

Drawn by: Voloc P.

Date: 13.05.2026

Perfusion Tubing Systems

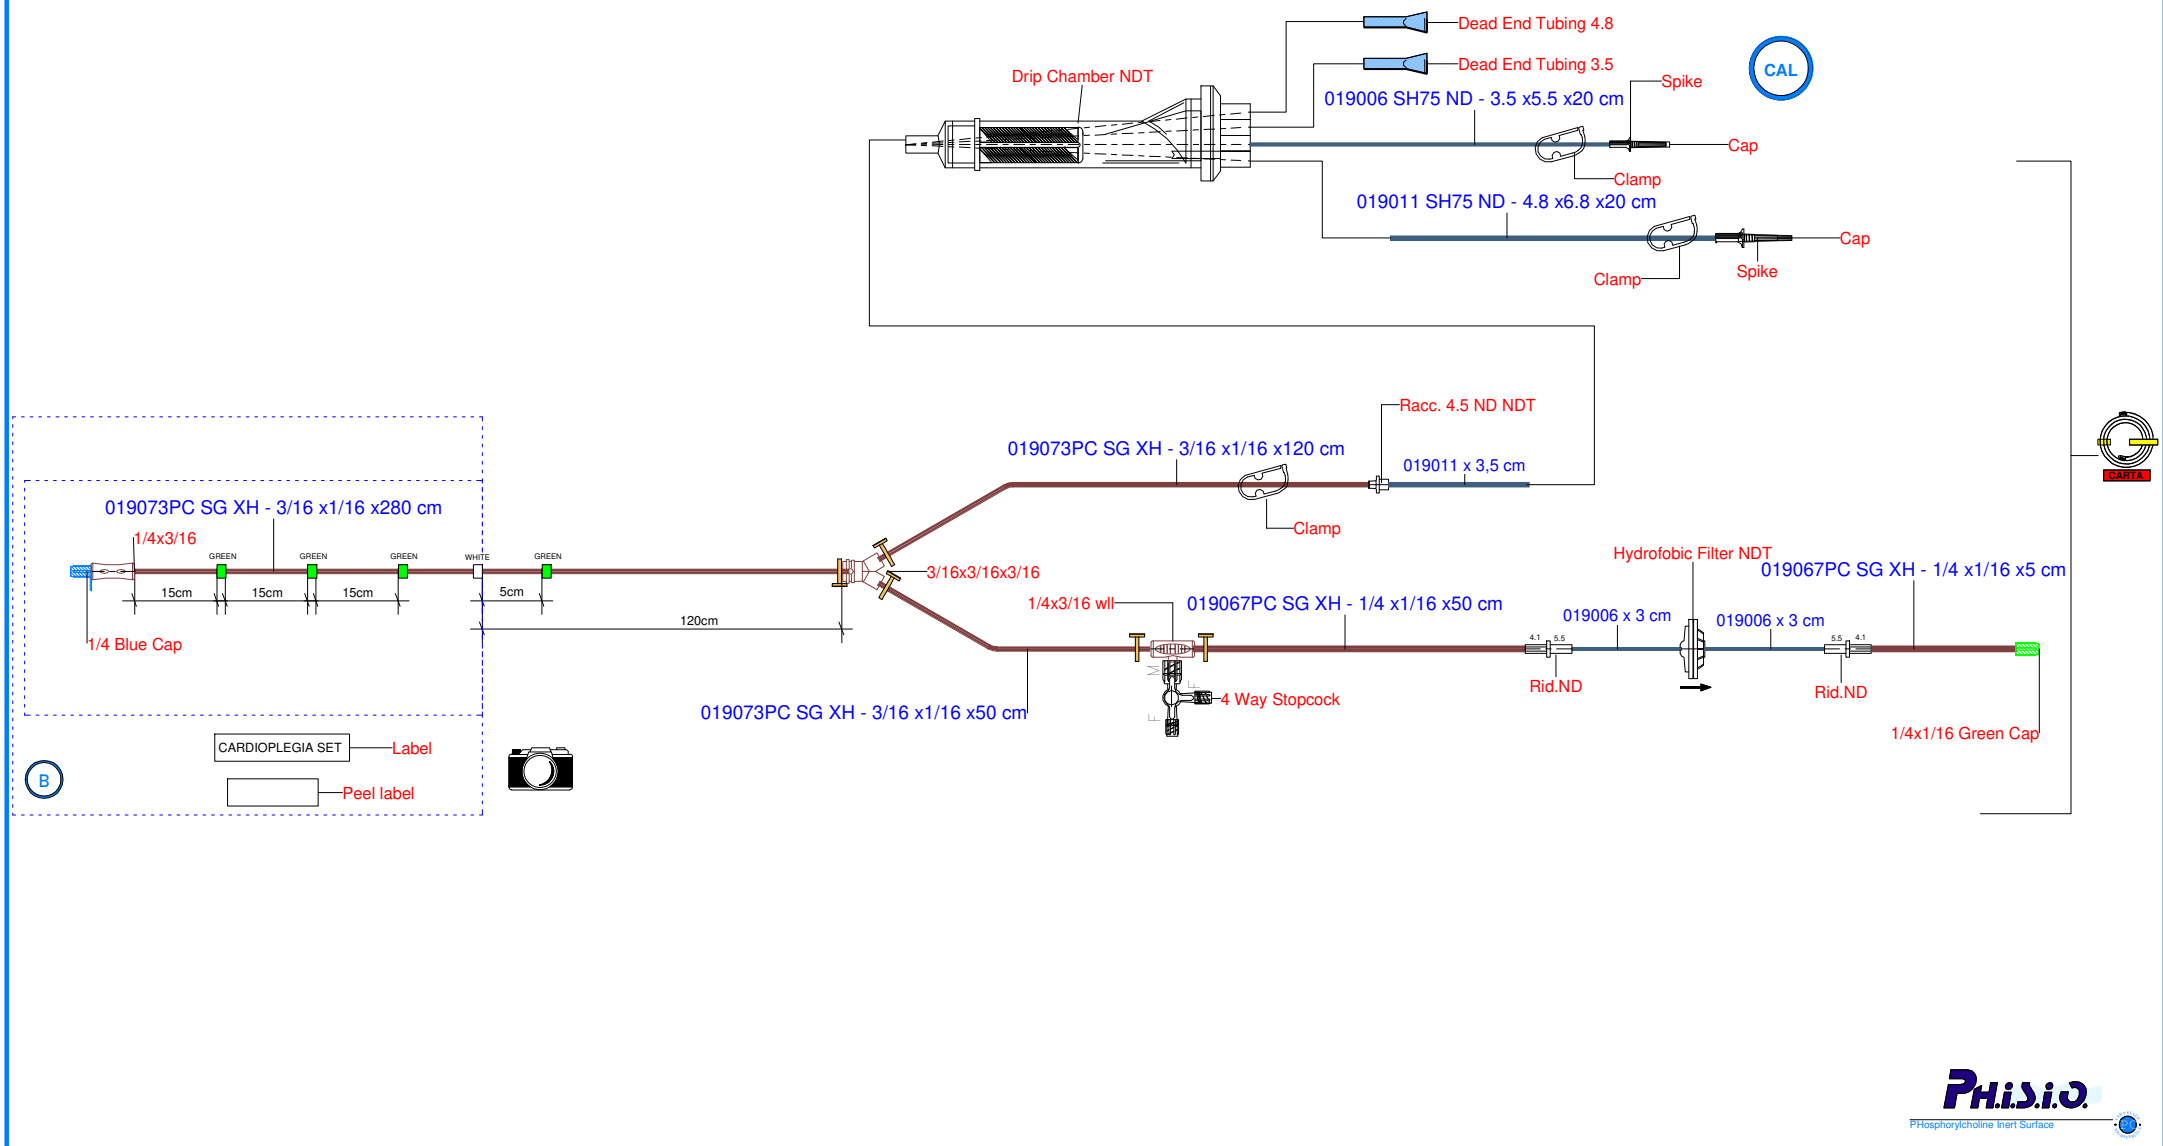

PHi.S.i.O.
PHosphorylcholine Inert Surface

PACKAGING:

Code: IN02845H
Issue: 01
Page: 2 of 6

Country: NL
City: ROTTERDAM
Istitution: ERASMUS
Circuit type: AD./ INSPIRE 7F PACK B-CAPTA

This document contains confidential and proprietary information of SORIN GROUP ITALIA


SORINGROUP
AT THE HEART OF MEDICAL TECHNOLOGY

All design, riproduction, manufacturing, use and sale rights in such information are reserved.

Drawn by: Voloc P.

Date: 13.05.2026

Perfusion Tubing Systems

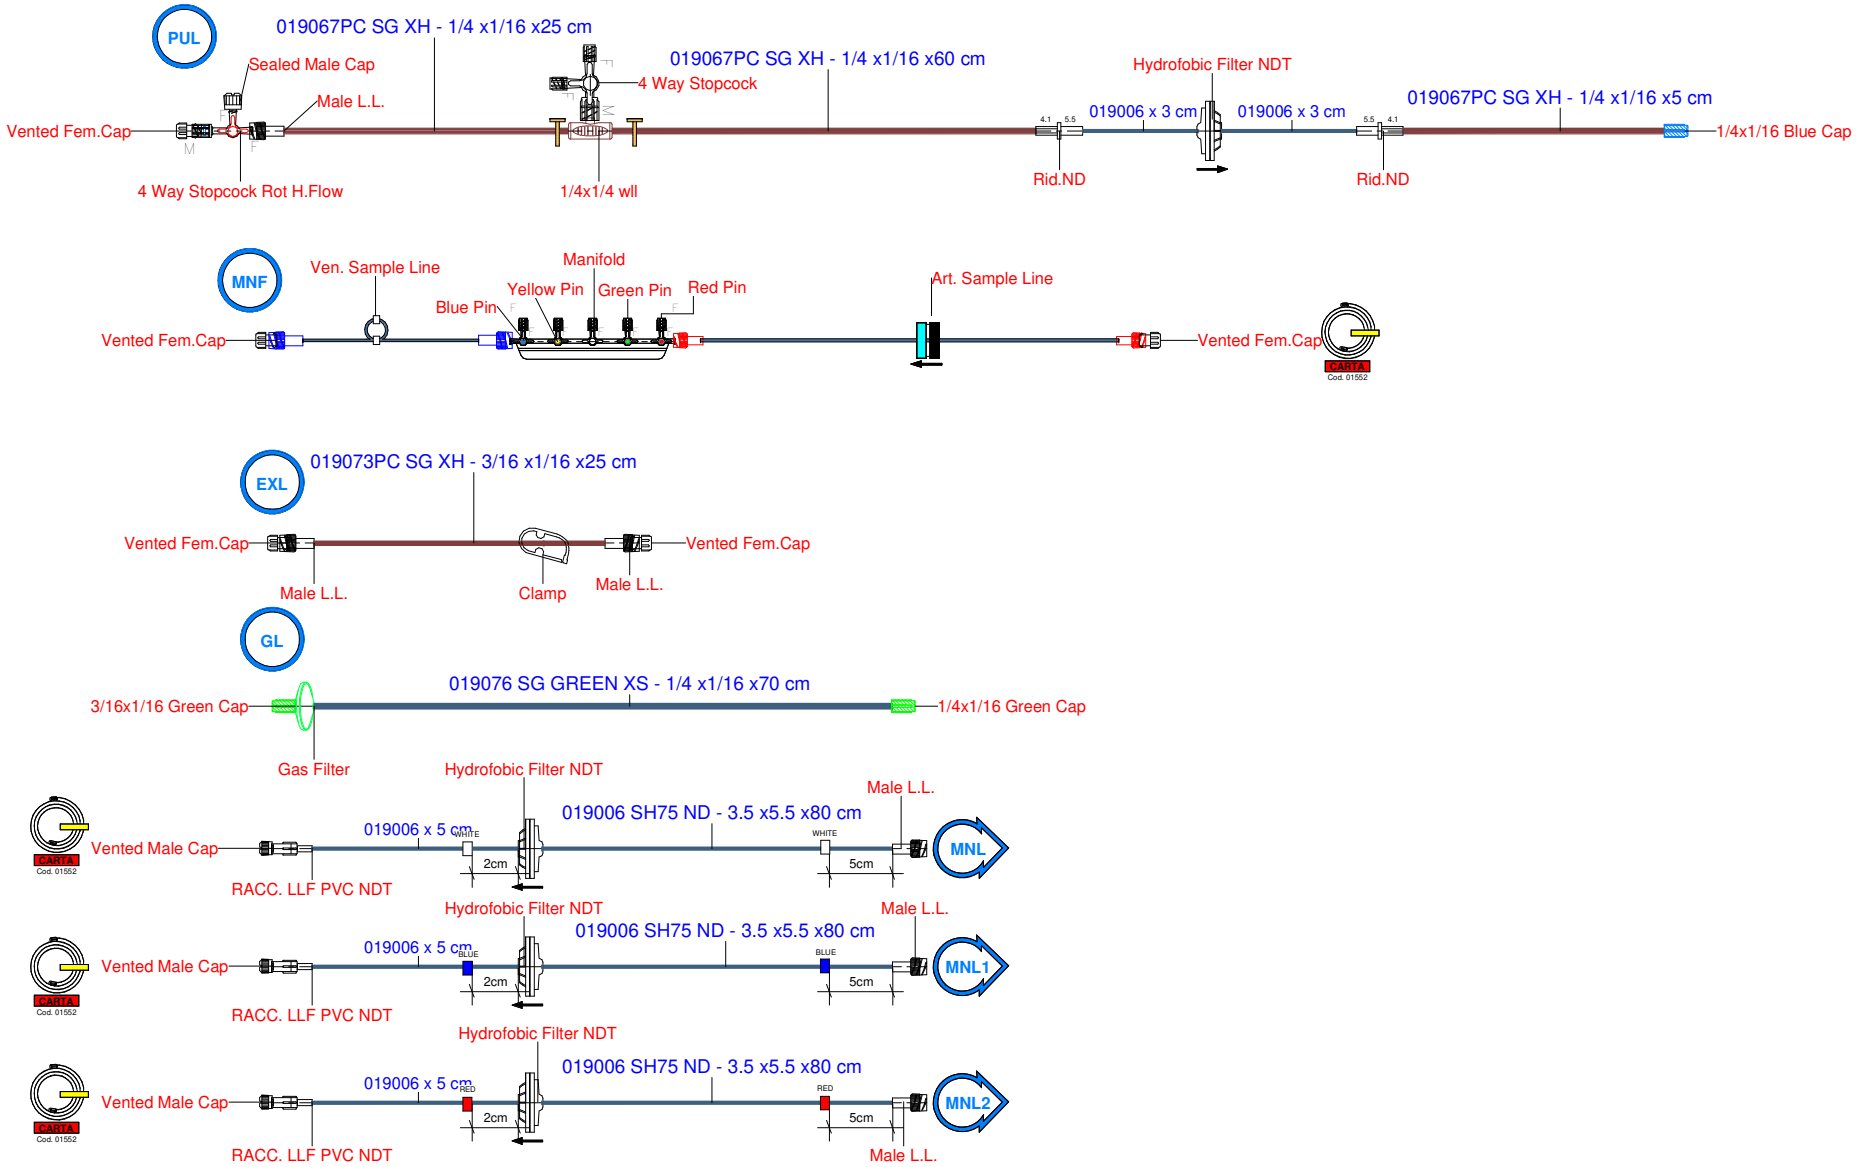

PHi.S.i.O.
PHosphorylcholine Inert Surface

PACKAGING:

Code: IN02845H
Issue: 01
Page: 3 of 6

Country: NL
City: ROTTERDAM
Istitution: ERASMUS
Circuit type: AD./ INSPIRE 7F PACK B-CAPTA

This document contains confidential and proprietary information of SORIN GROUP ITALIA


SORIN GROUP
AT THE HEART OF MEDICAL TECHNOLOGY

All design, riproduction, manufacturing, use and sale rights in such information are reserved.

Drawn by: Voloc P.

Date: 13.05.2026

Perfusion Tubing Systems

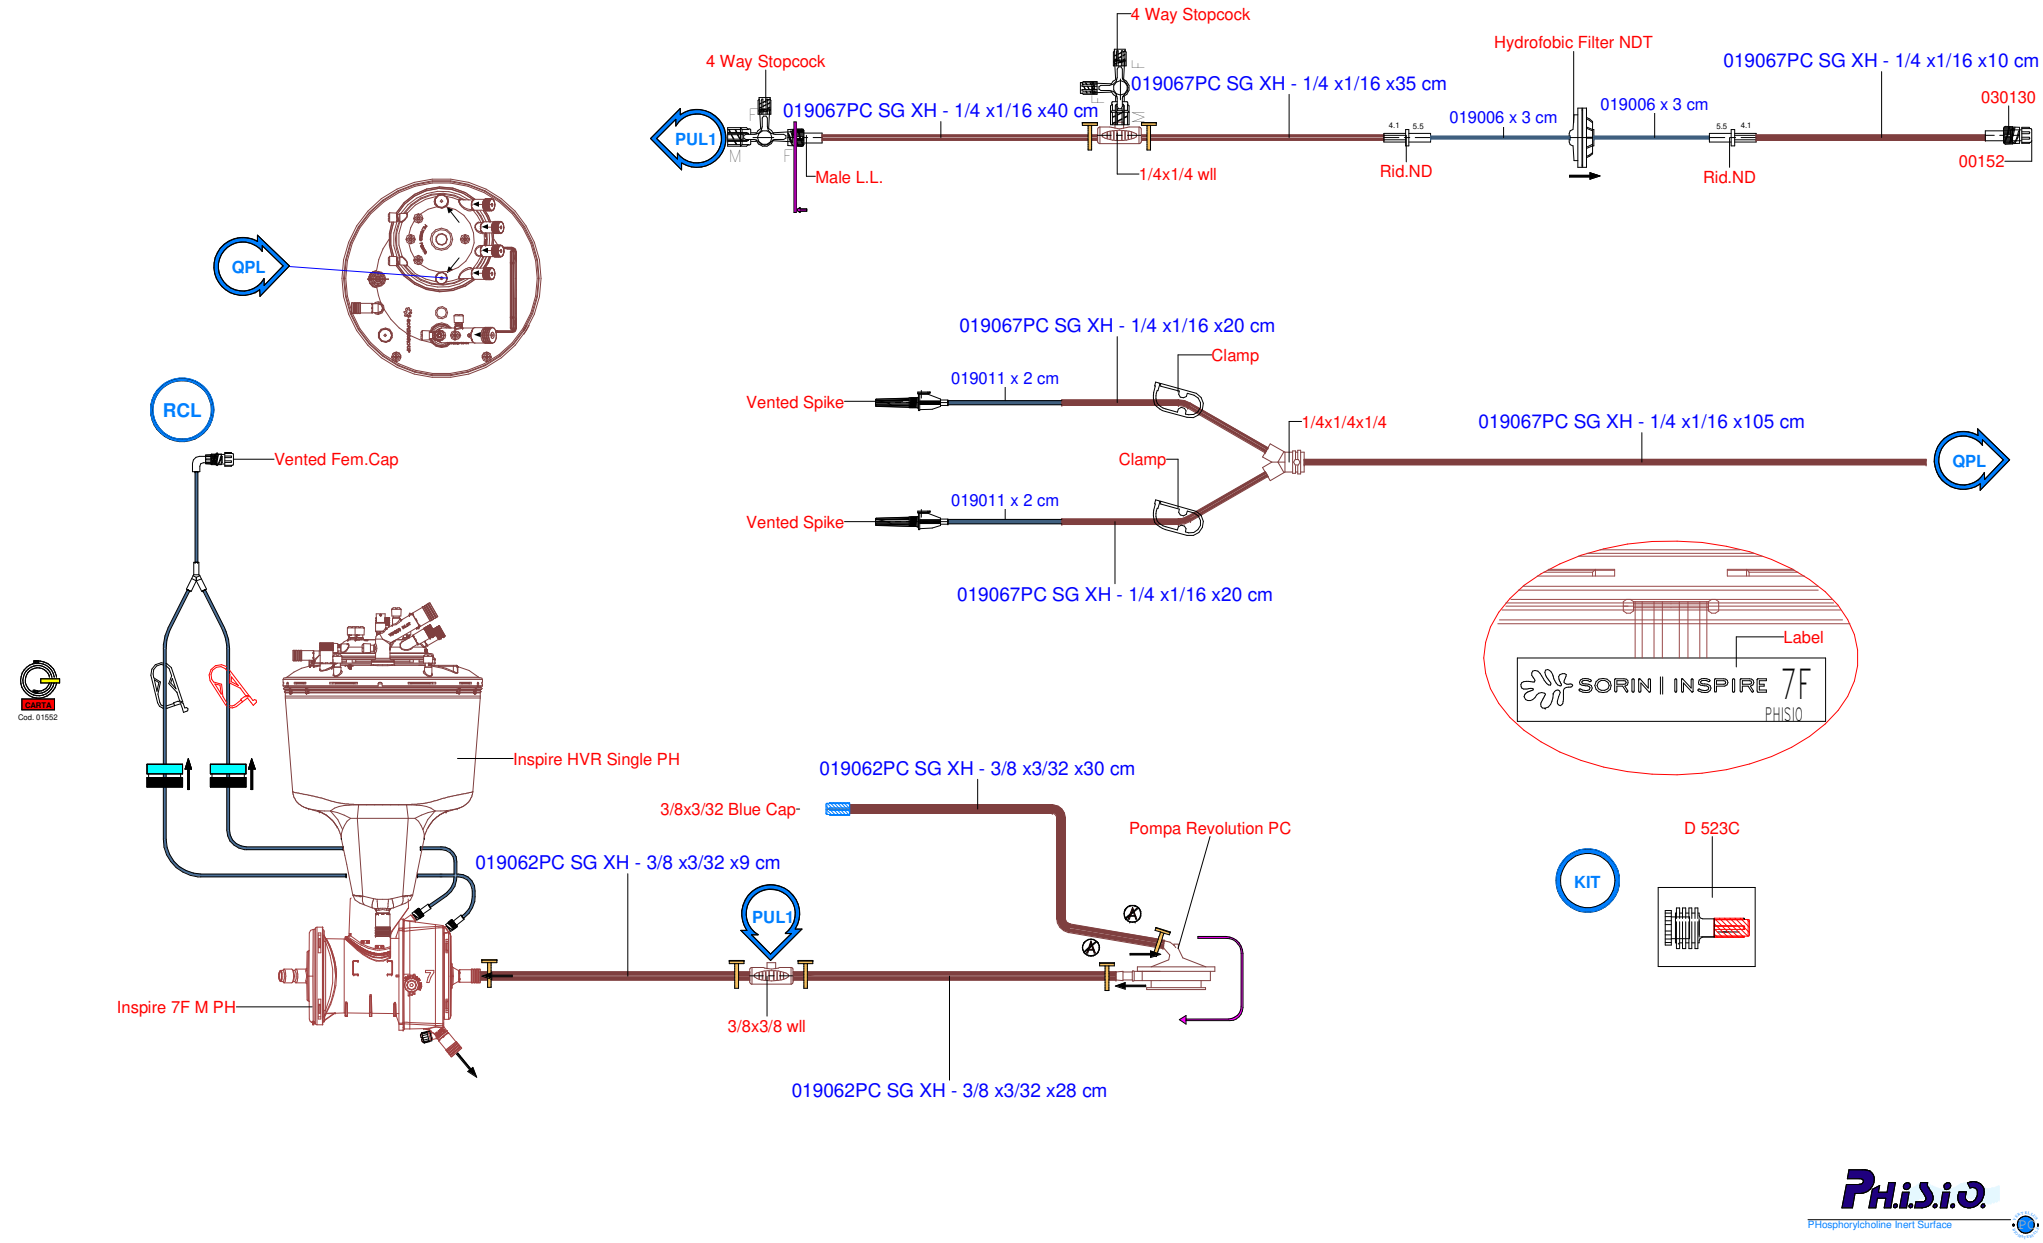

PACKAGING:

Code: IN02845H
Issue: 01
Page: 4 of 6

Country: NL
City: ROTTERDAM
Istitution: ERASMUS
Circuit type: AD./ INSPIRE 7F PACK B-CAPTA

This document contains confidential and proprietary information of SORIN GROUP ITALIA

SORINGROUP
AT THE HEART OF MEDICAL TECHNOLOGY


All design, riproduction, manufacturing, use and sale rights in such information are reserved.

Drawn by: Voloc P.


Date: 13.05.2026

Perfusion Tubing Systems


PACCO CARDIOPLEGIA
(Pacco B)

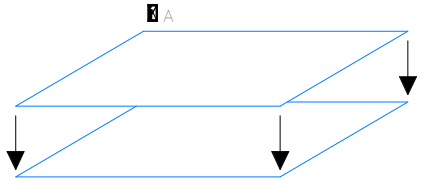


Sovrapporre i due tnt.

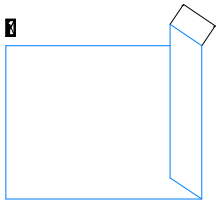


Piegare 5cm. di tnt

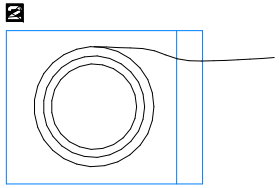


Posizionare la linea
come indicato.
Fare ruota □18.
Posizionare la ruota
in centro.

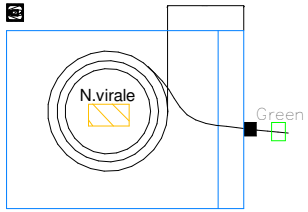


La linea deve uscire dal tnt come
da disegno.
La ruota va` a circa 10cm. dal bordo dx
del tnt.

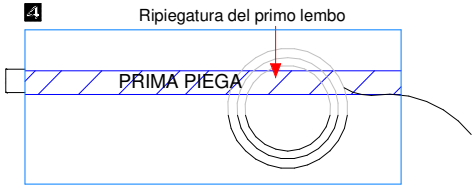


Ripiegare il lembo superiore del tnt verso il basso.
fino a coprire meta` ruota
Ripiegare all`indietro circa 11cm. ed esporre la ruota
come raffigurato.

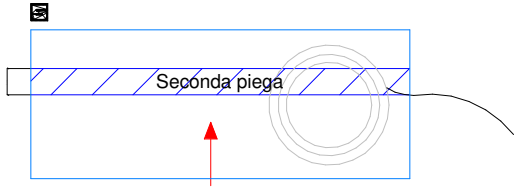


Ripiegatura del secondo lembo
Ripiegare il lembo inferiore del tnt verso l`alto
e ripiegarlo all`indietro per circa 5cm.

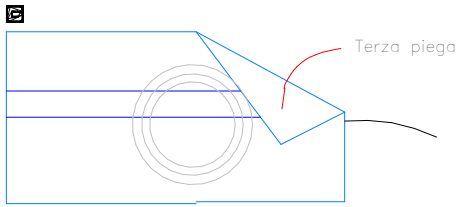


Piegare diagonalmente verso il basso
l`angolo destro superiore del tnt come
raffigurato.

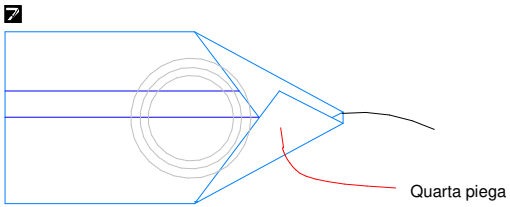


Piegare diagonalmente verso l`alto l`angolo destro
inferiore del tnt come raffigurato

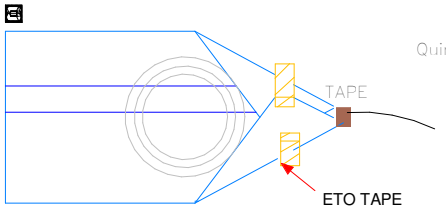


Nastrare con nastro la linea
in uscita dal tnt una volta e mezzo e fare
linguetta. Il nastro deve essere per 2/3 sul
tnt e 1/3 sul tubo.
Nastrare le pieghe diagonali del tnt come da
figura, con 20cm. di N.Virale fare linguetta.

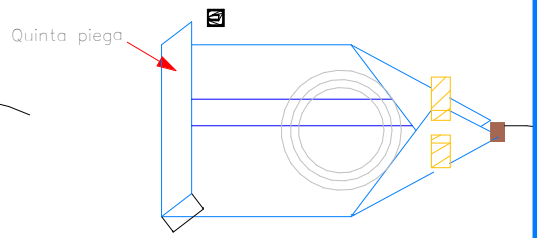


Ripiegare 10cm. di tnt verso l`interno.

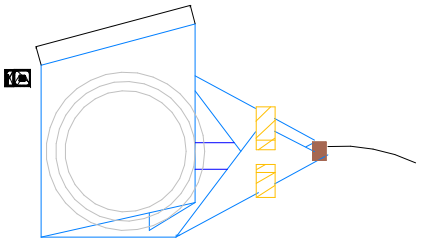

Piega il tnt fino a coprire
17cm. di ruota.

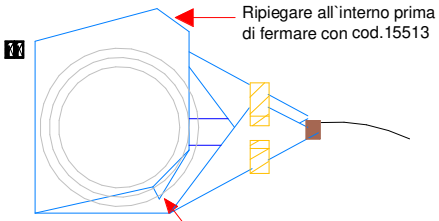

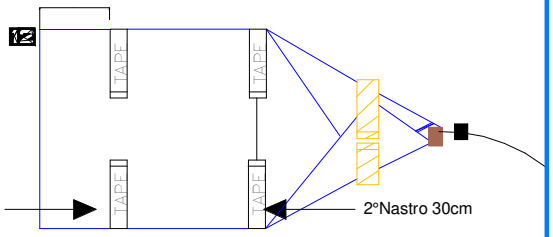

Nastrare il pacco come da figura con 2pz.
di nastro cod. 015513.Il secondo nastro deve
fermare il tnt come da figura (50% su ognuna)

PHi.S.i.O.
PHosphorylcholine Inert Surface

PACKAGING:

Code: IN02845H
Issue: 01
Page: 5 of 6

Country: NL
City: ROTTERDAM
Istitution: ERASMUS
Circuit type: AD./ INSPIRE 7F PACK B-CAPTA

This document contains confidential and proprietary information of SORIN GROUP ITALIA


SORIN GROUP
AT THE HEART OF MEDICAL TECHNOLOGY

All design, riproduction, manufacturing, use and sale rights in such information are reserved.

Drawn by: Voloc P.

Date: 13.05.2026

Perfusion Tubing Systems

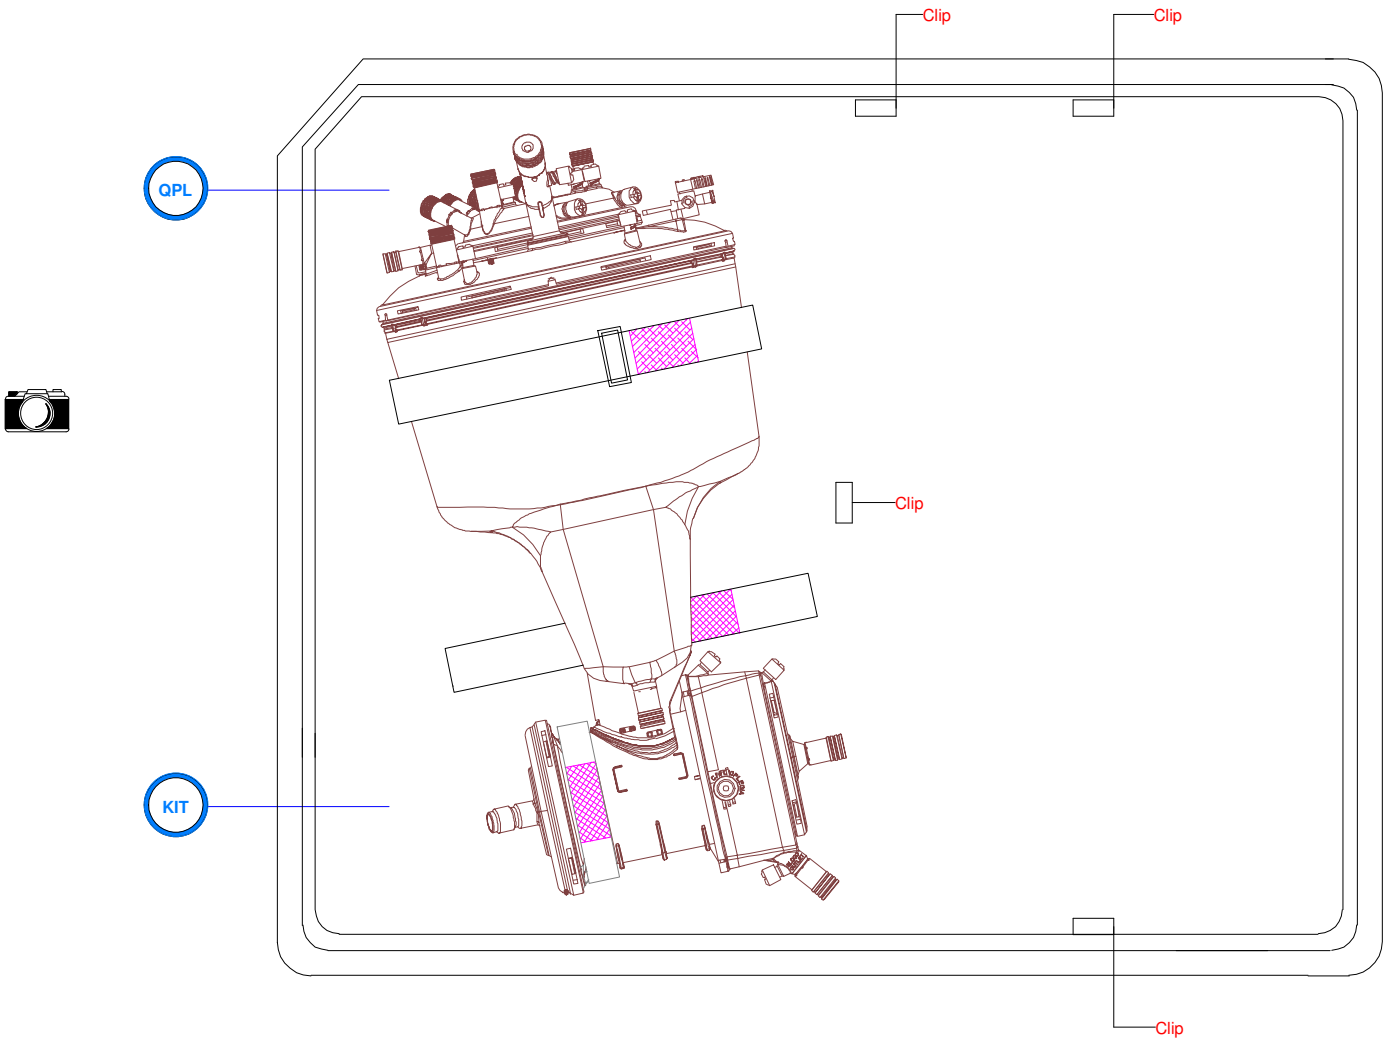

PHosphorylcholine Inert Surface

PACKAGING:

Code: IN02845H
Issue: 01
Page: 6 of 6

Country: NL
City: ROTTERDAM
Istitution: ERASMUS
Circuit type: AD./ INSPIRE 7F PACK B-CAPTA

This document contains confidential and proprietary information of SORIN GROUP ITALIA

SORIN GROUP

AT THE HEART OF MEDICAL TECHNOLOGY

All design, riproduction, manufacturing, use and sale rights in such information are reserved.

Drawn by: Voloc P.

Date: 13.05.2026

Perfusion Tubing Systems