


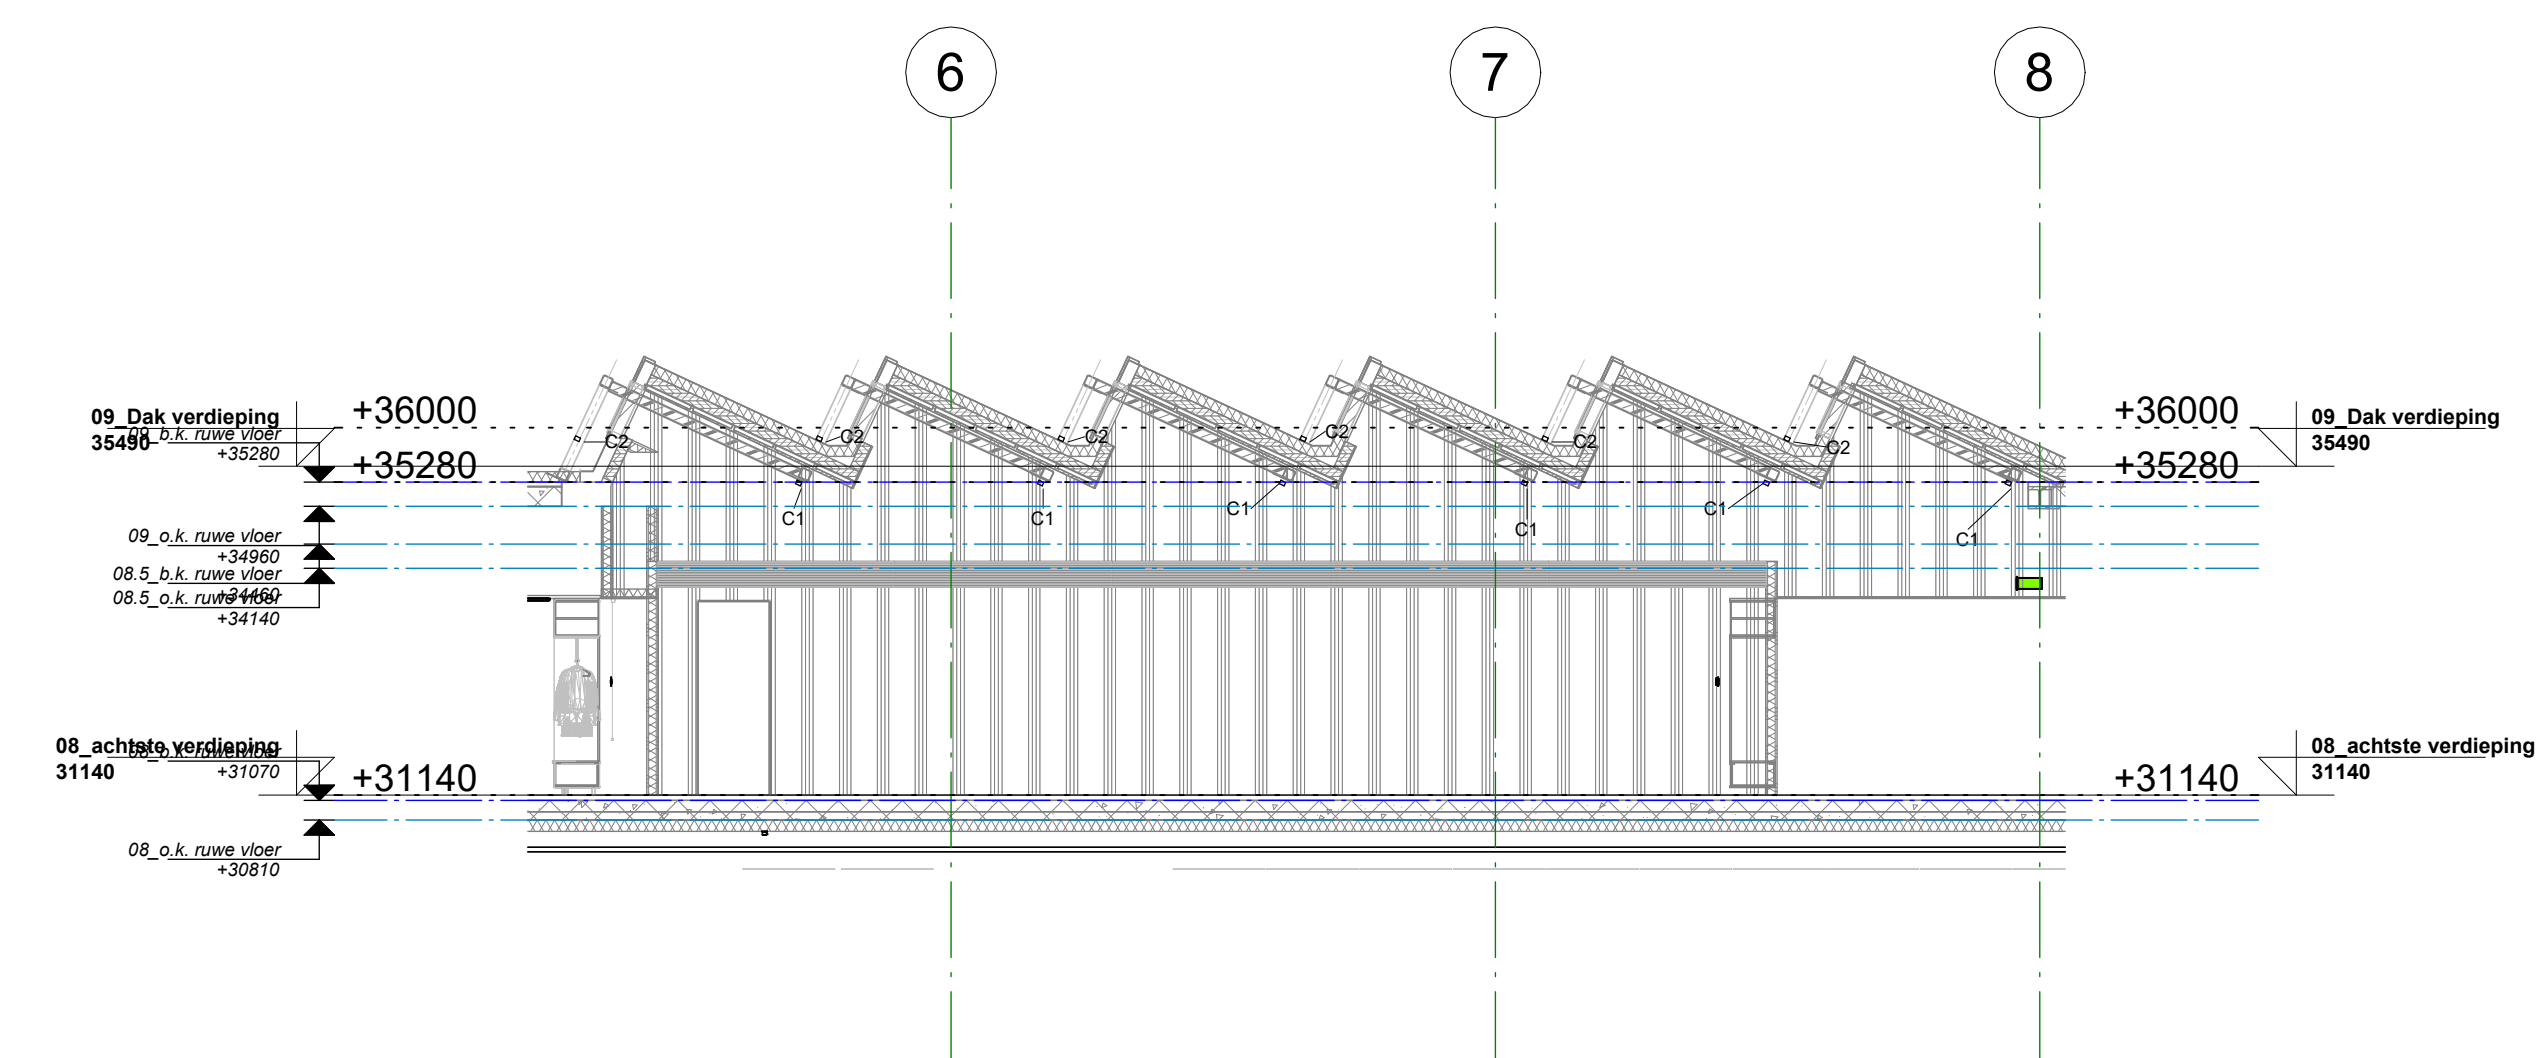



Symbol	Omschrijving
	Downlighter
	Armatuur
	Lichtlijn Pendel
	Armatuur, nood
	Detector, plafond
	Noodverlichtingsarmatuur
	Schakelaar, 1-polig
	Centraalbedieningspaneel
	Sturing verlichting vanuit meldkamer

Armaturen conform voorstel Armaturenoverzicht