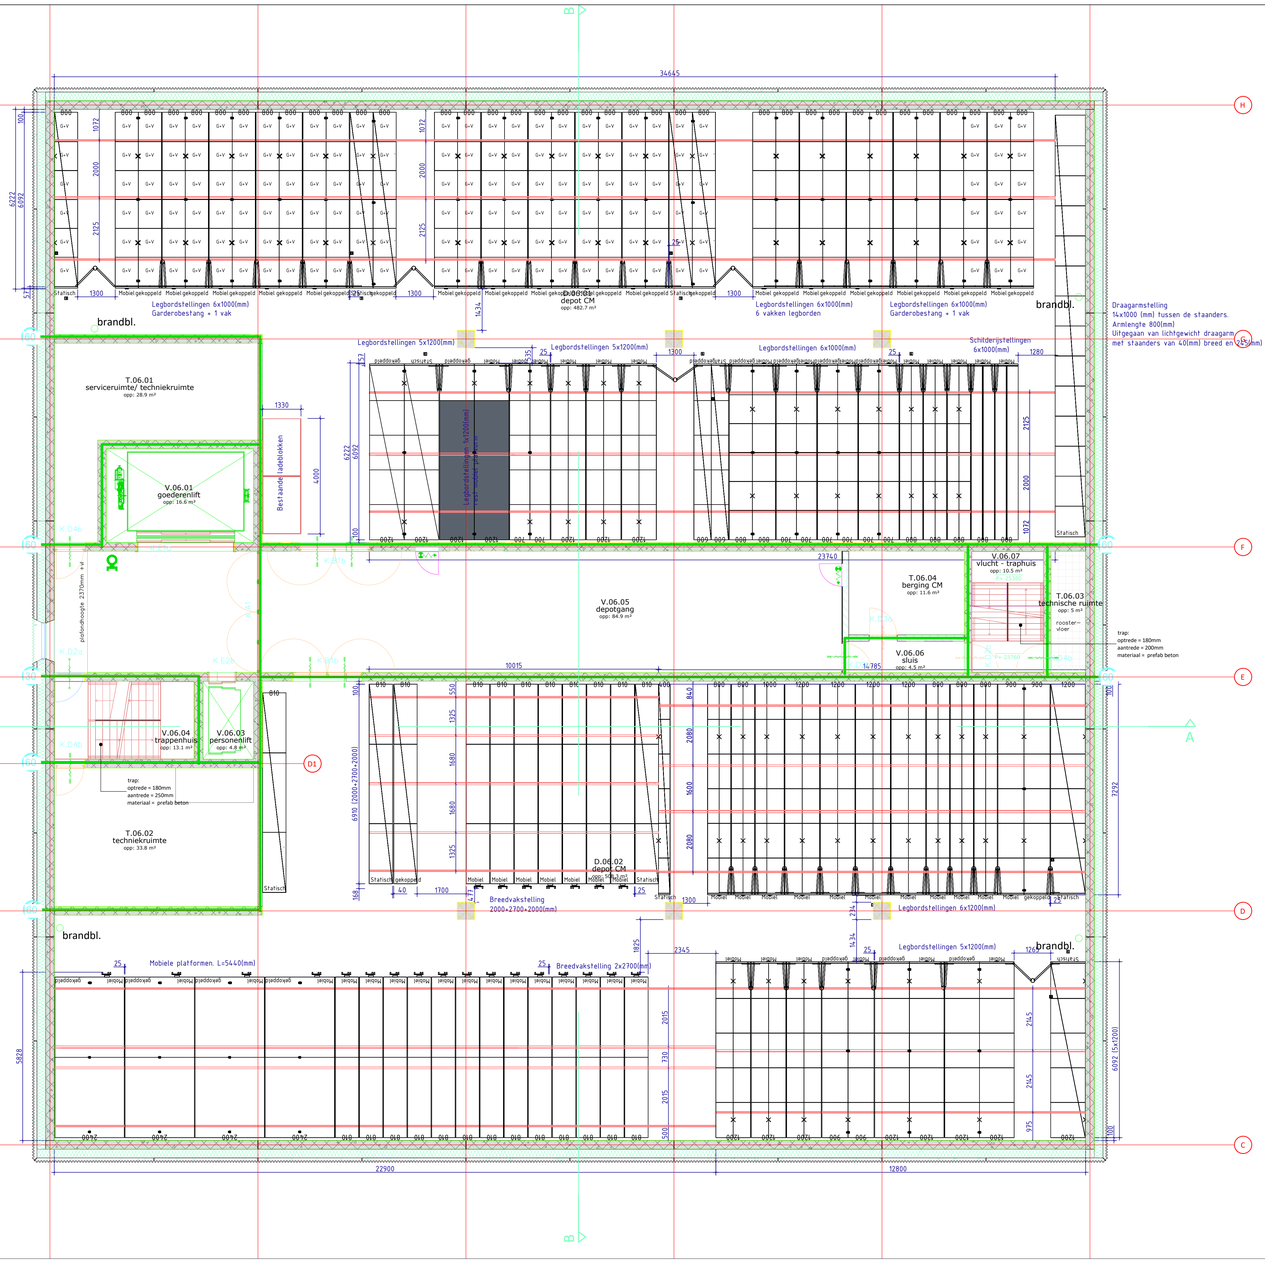

Aanzichten Ruimte D.06.01

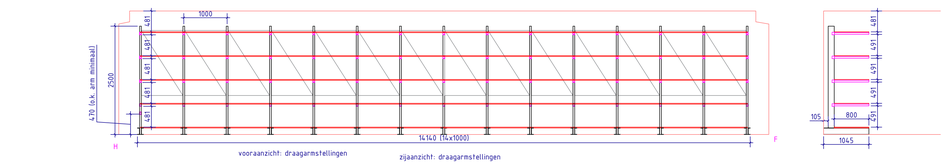

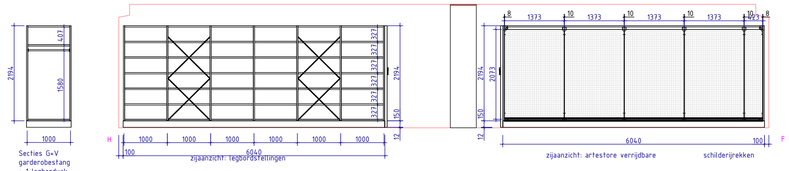

Aanzichten Ruimte D.06.02

Minimaal 2 liggerparen in de hoogte of 1 liggerpaar met kruisschoor. Staanders per 250mm te verhogen.

Minimaal 2 liggerparen in de hoogte of 1 liggerpaar met kruisschoor. Staanders per 250mm te verhogen.

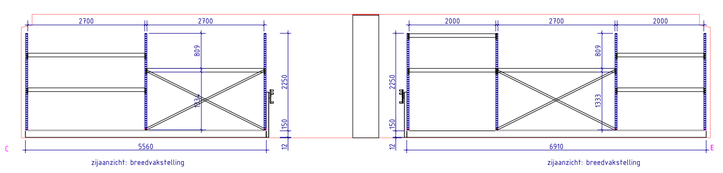

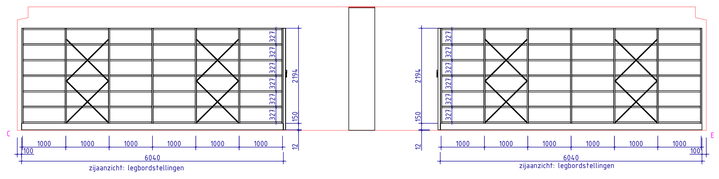

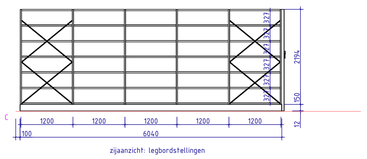

Wijz. nr.	Opmerking	Door	Datum
A	D06.01: 18 secties (3 rijen) aangepast van G+V naar 6 vakken	AJ	29.04.2024

De in de tekening genoemde nominale en maximale wielasten zijn alleen geldig in combinatie met de genoemde totale sectiebelasting en gelijkmatig over de stelling verdeelde belading.
Op elk punt van de rail mag de helling van de rail niet groter zijn dan 1 mm per 1000 mm en mag het hoogte verschil van naast elkaar liggende rails niet groter zijn dan 1 mm per 1000 mm afstand. Het totale hoogteverschil dwars op de rails mag maximaal +/- 3 mm zijn.

Getekend: AJ	Datum: 19-05-2025	Goedgekeurd door/datum:	Formaat: A0	Schaal:1:75 1:50

bruynzeel
creating space for a healthy planet
Bruynzeel Storage Systems BV
Industrieterrein 7
Pb 7118
5980 AC Panningen
Tel: 077 306 90 00
E-mail: info@bruynzeel.org
www.bruynzeel.org

Inrichting Depot Collecties Utrecht
Verdieping 6

Tekening nummer: NL210032 Verdieping 6 Versie 19-05-2025

This drawing and design is the copyright of Bruynzeel Storage Systems bv, and must not be reproduced in part or in whole without prior written consent, ref. Dutch legislation