


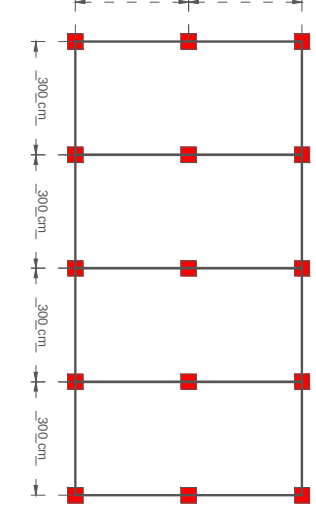

Schaftwagen
550 kg (vollständig)


Schaftwagen
395 kg (halbfertig)

Schirmbar
All Events

Almhutte
Lorenzinger NTR

OUTLINE ODAPARKING

OUTLINE URSULINEPARKING

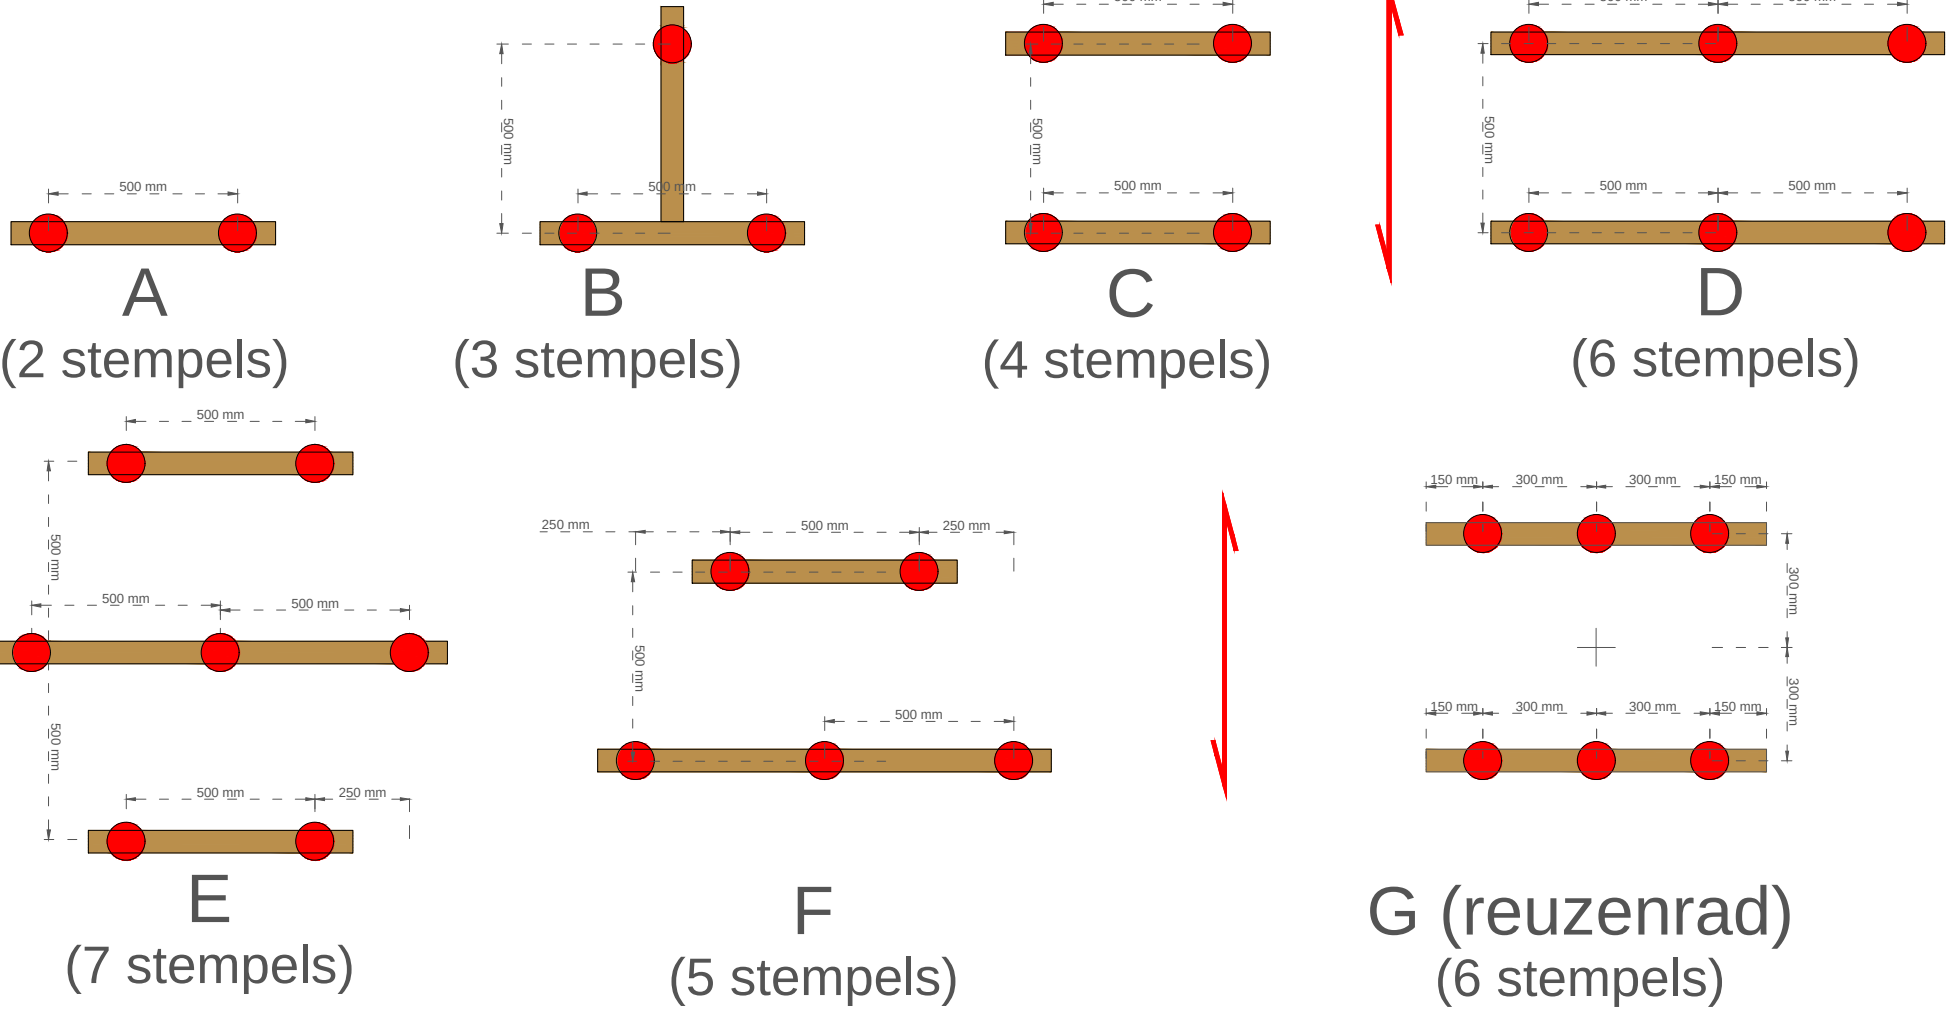

Houten Balk 71x221 (C24)
L = 900 mm onder + boven

 = Balkhout

 = Overspanningsrichting betondek