



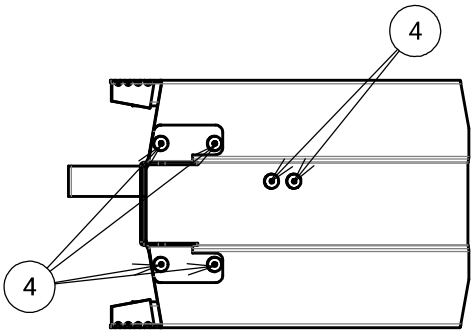


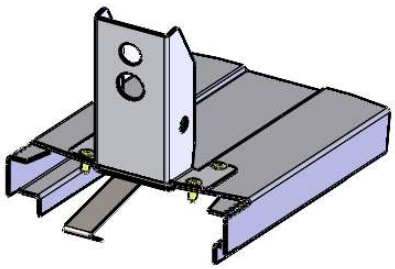


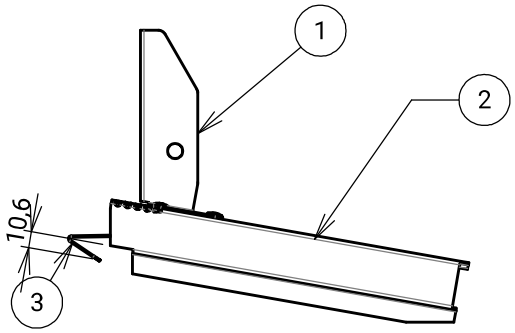

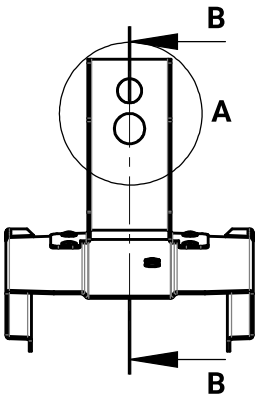

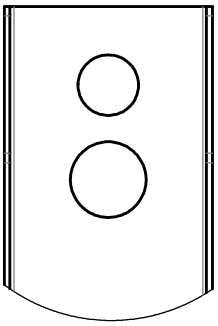

DETAIL A
SCALE 1 : 2

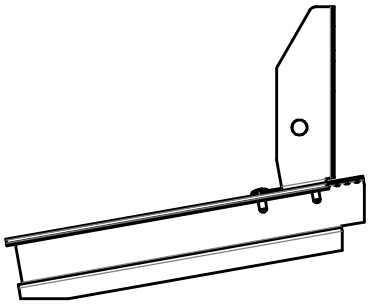

SECTION B-B

Pos.	QTY.	Benaming	Materiaal	Art.code	Tek.nr.
1	1	Ophangbeugel, D 2	DX51D+Z275	00080255	00080255
2	1	Ophangbeugel, D	Sendzimir DX51	00080256	00080256
3	1	Vergrendeling C2	1.4310 / RVS 301	00080259	00080259
4	6	Popnagel PBK 4.8x 8 2.5-4.5	Staal elvz		00078972
5	2	Sluitring DIN125A M 5	Staal elvz	061270	00000689

Toleranties volgens NEN-ISO 2768-1 klasse: m	Lengte							Hoek (kortste beenlengte)				
	0,5 t/m 6	6 t/m 30	30 t/m 120	120 t/m 400	400 t/m 1000	1000 t/m 2000	2000 t/m 4000	0 t/m 10	10 t/m 50	50 t/m 120	120 t/m 400	vanaf 400
	±0,10	±0,20	±0,30	±0,50	±0,80	±1,20	±2,0	±1°	±0,5°	±0,33°	±0,17°	±0,08°

A4
[mm]
NEN-ISO 129-1

Materiaal:		R: -, V: -, d:	
Nabehandeling:	Geen	**Lasproces:**	983
Categorie:	Montagesamenstelling	**Blad:**	1/1
Getekend:	Marianne Visscher 17/04/2025	**Schaal:**	1:5
Vrijgegeven:		**Gew. (kg):**	0.94
Gewijzigd:		**Art.code:**	00080254

Opmerking:

Status:
Concept in Bewerking

Benaming:

Ophangbeugel TFS Metro C3

vconsyst
VConsyst Participaties BV www.vconsyst.com +31 (0)38 38 570 57

Tek.nr.: 00080254
Rev.: 01.00

sheet format v1.1

© VConsyst Participaties BV - The reproduction, distribution and utilization of this document, as well as the communication of its contents to others without express authorization, is prohibited. Offenders will be held liable for the payment of damages. All rights reserved in the event of the grant of a patent, utility model or design.