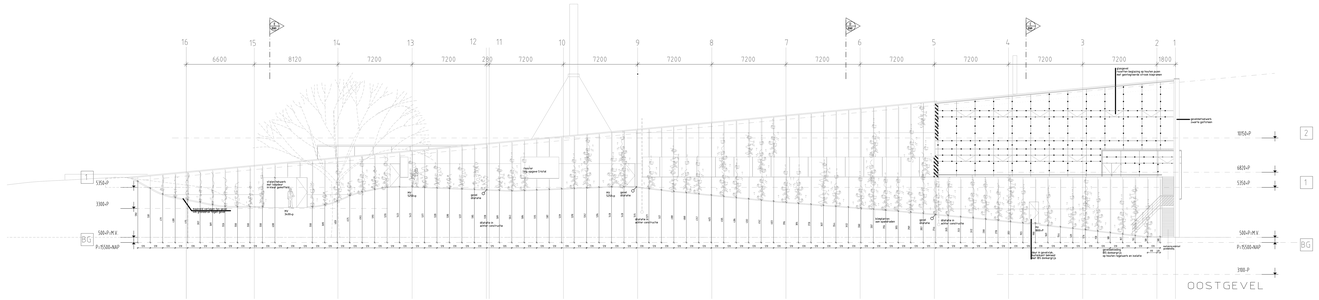

	NOTE: SPECTRUM		BLOCK NOTE:
	DESCRIPTION: AANZICHT OOSTGEVEL		STRUCT NO.:
	DRAFT SOLUTIONS: TU/e	SCALE: 1:50	SHEET NO.: 1
		DATE: 10.10.2020	DWG. NO.: 75021002
		DRAWN BY:	
		DRAWING SIZE: A0+	

TU/e Unit Drawing Number